Revision	Date
REV -	-

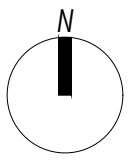

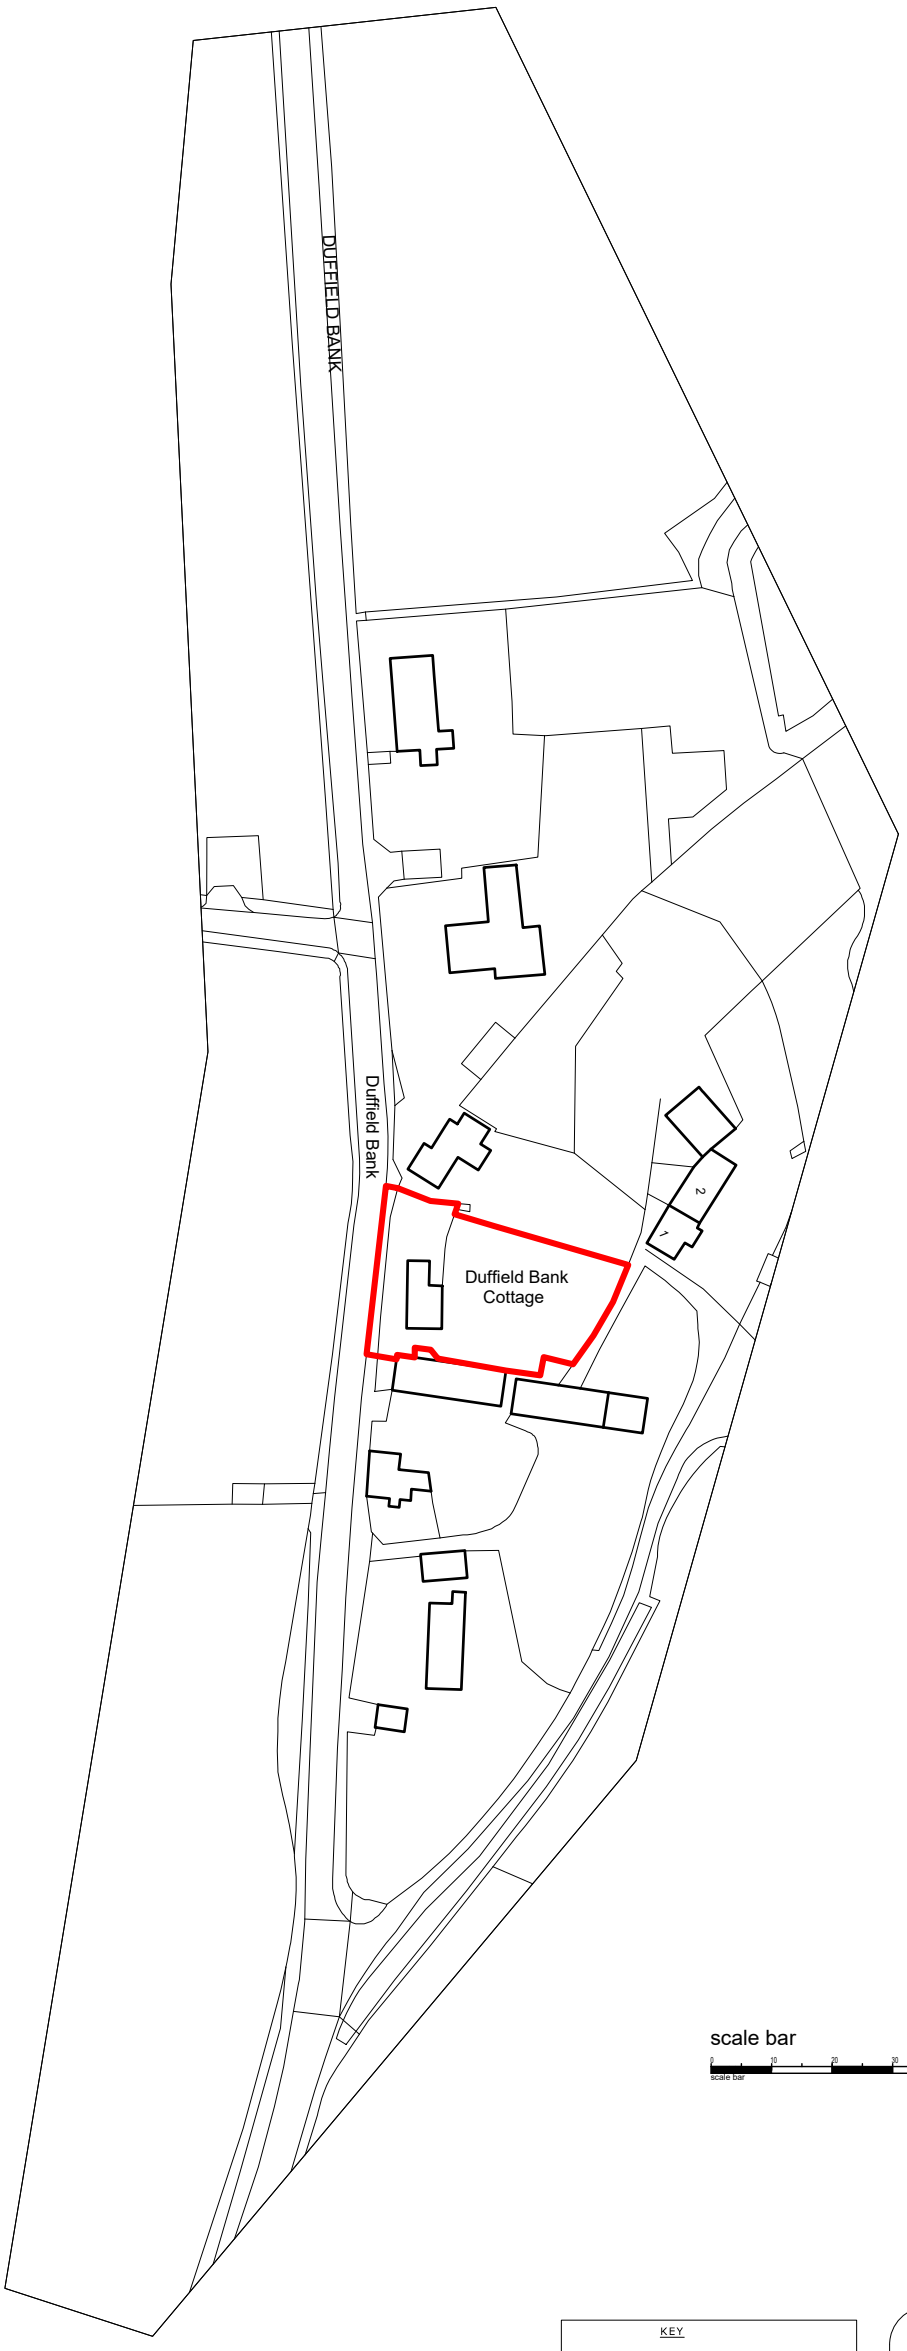

scale bar

0 10 20 30 40m

scale bar

1:1250 Scale Bar

KEY

Application Site Area = 878.86 m²

Land also in applicant's ownership

PlanningDesign

Second Floor, Suite 3
Woburn House
Vernon Gate
Derby
DE1 1UL

Tel: 01332 347 371
E-mail: info@planningdesign.co.uk
www.planningdesign.co.uk

PROJECT DESCRIPTION:
Duffield Bank Cottage, Duffield Bank, DE56 4BG

DRAWING TITLE:
Site Location Plan

DRAWN BY: Joshua Bunce

CHECKED BY: FCL

CLIENT
Chris Wright

DRAWING NUMBER: 001

REVISION: -

SCALE: 1:1250 @ A3

DATE: 20/07/21

STATUS
PLANNING

DRAWING REF: 3367- 001

© COPYRIGHT EXISTS ON THE DESIGNS AND INFORMATION SHOWN ON THIS DRAWING : The Contractor must verify all dimensions on site before making shop drawings or commencing work of any kind. No dimensions to be scaled from this drawing. Architect to be notified of any discrepancies in dimensions immediately