| Revision | Date |
|---|---|
| REV - | - |

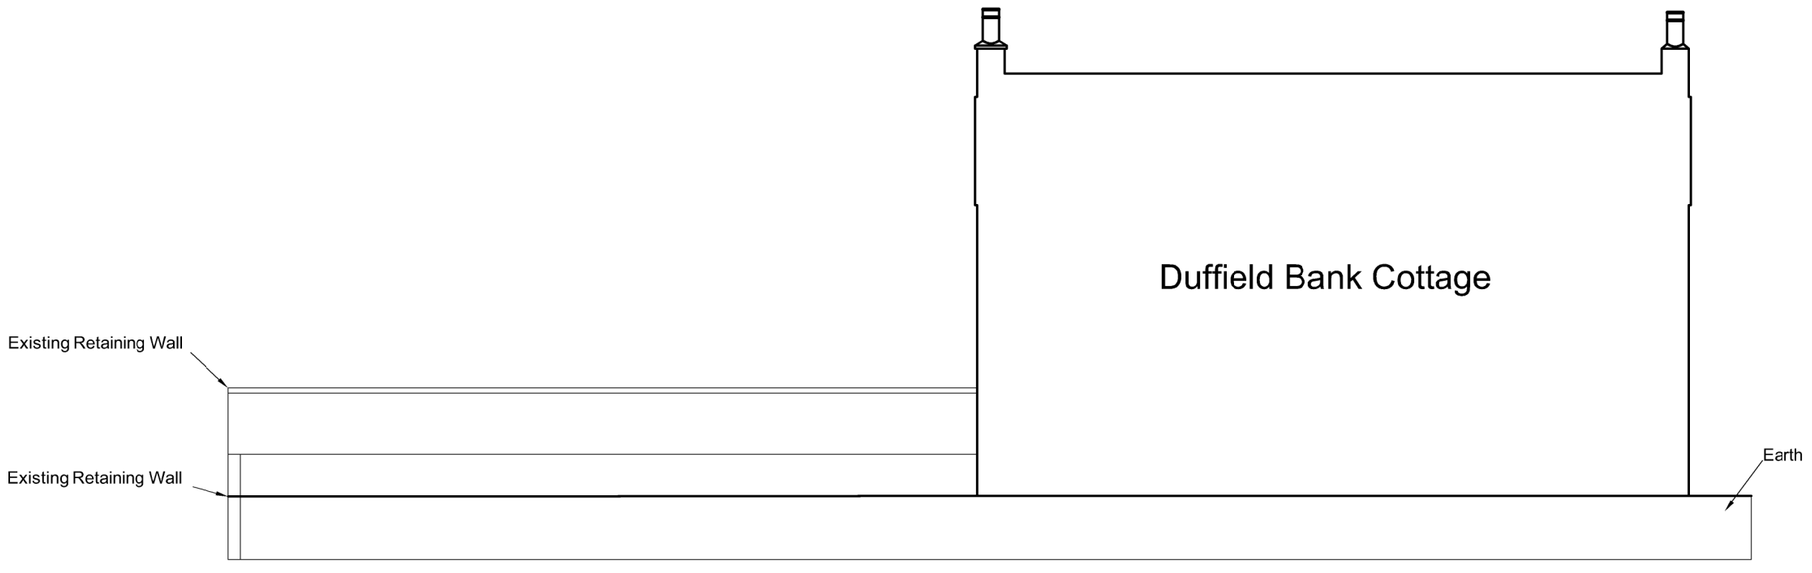


Current West Elevation Section B-B

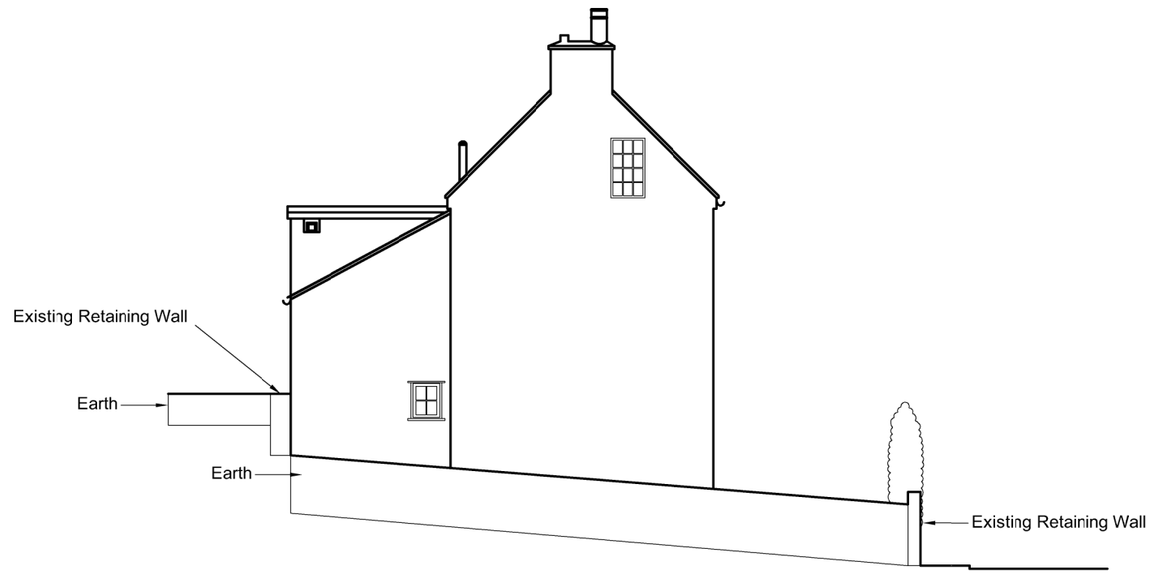


Current North Elevation Section A-A

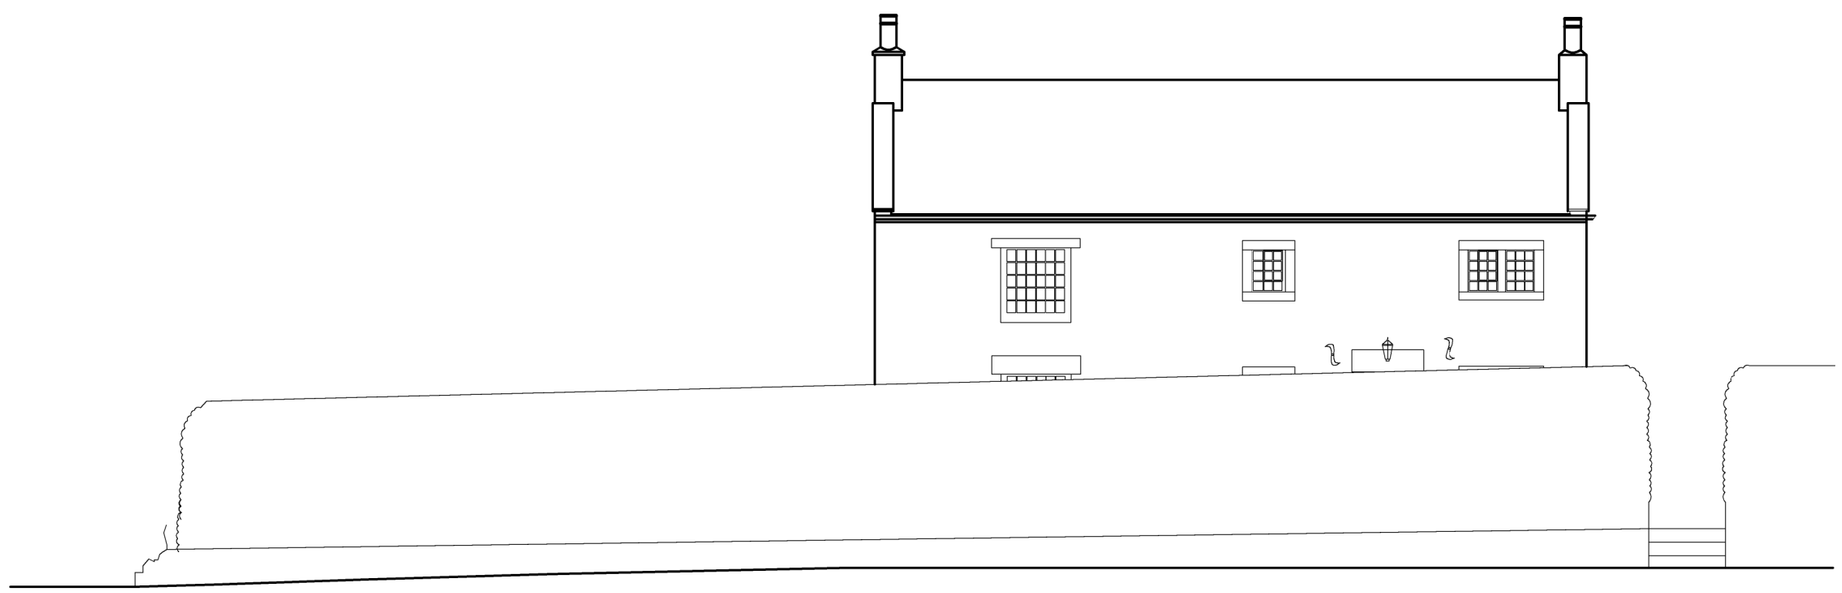

Current Street Scene

PlanningDesign
Second Floor, Suite 3
Woburn House
Vernon Gate
Derby DE1 1UL
Tel: 01332 347 371
E-mail: info@planningdesign.co.uk
www.planningdesign.co.uk

CLIENT
Chris Wright

STATUS:
PLANNING

PROJECT DESCRIPTION:
Duffield Bank Cottage, Duffield Bank. DE56 4BG

DRAWING TITLE:
Current Elevations & Sections

| DRAWN BY: | CHECKED BY: |
|---|---|
| Joshua Bunce | FCL & JM |
| DRAWING NUMBER: 004 | REVISION: - |
| SCALE: 1:100 @A2 | DATE: 21/07/21 |

DRAWING REF:
3367 – 004

© *COPYRIGHT EXISTS ON THE DESIGNS AND INFORMATION SHOWN ON THIS DRAWING: The Contractor must verify all dimensions on site before making shop drawings or commencing work of any kind. No dimensions to be scaled from this drawing. Architect to be notified of any discrepancies in dimensions immediately*