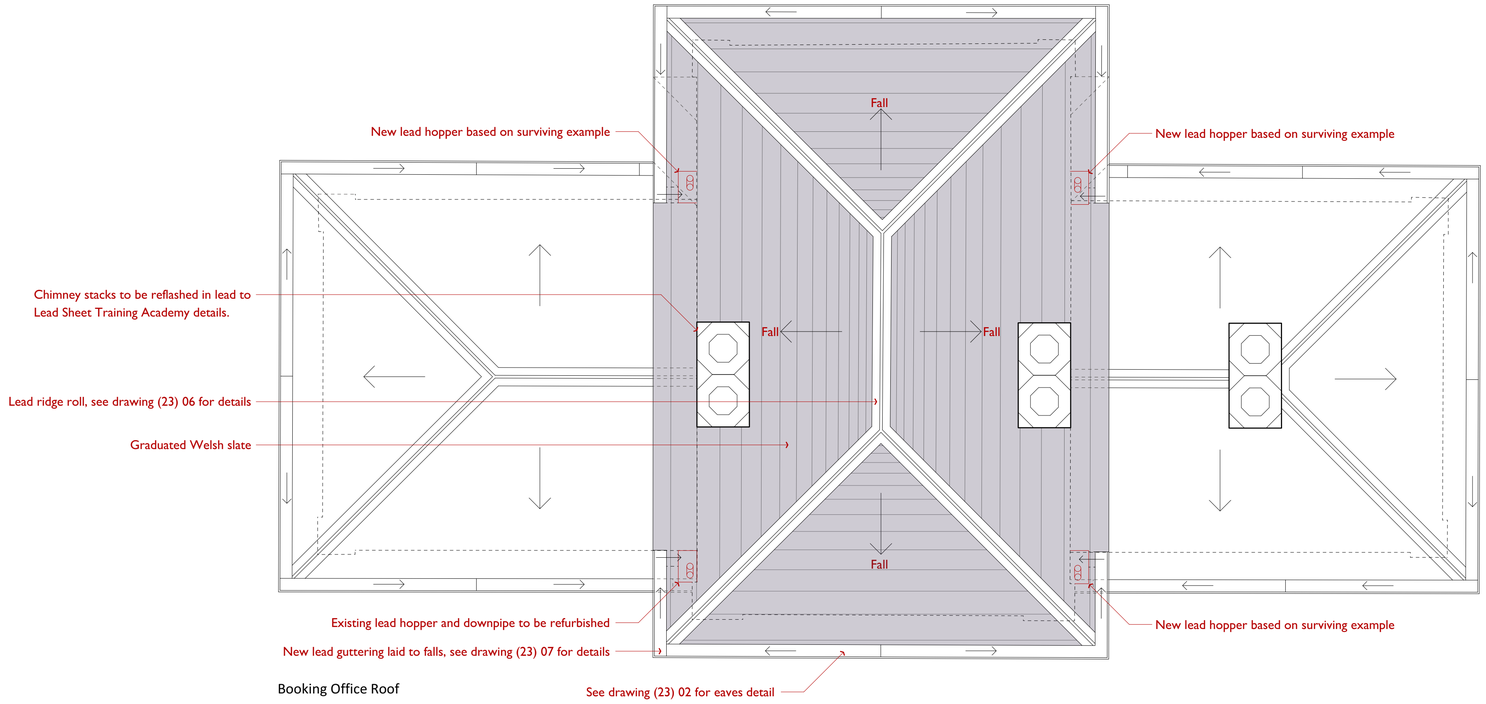

Booking Office Roof

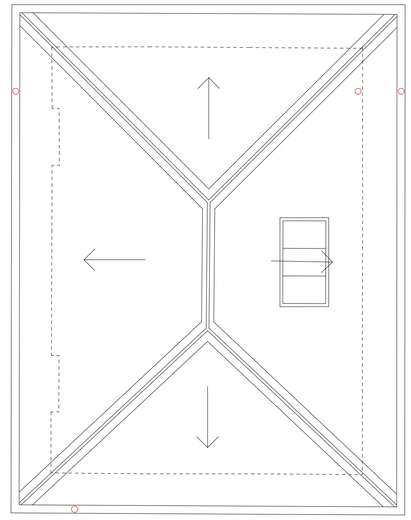

HE FUNDED URGENT WORKS DRAWING:

Note that these drawings relate to Stage 1 of the project, repairs to roof and trackside.
Stage 2 works related to the wider repair and refurbishment of the site are not shown on these drawings, but details of this can be found in the Planning Drawings package and contractors are expected to familiarise themselves with Stage 2 in order to avoid any clashes with works forming Stage 1.

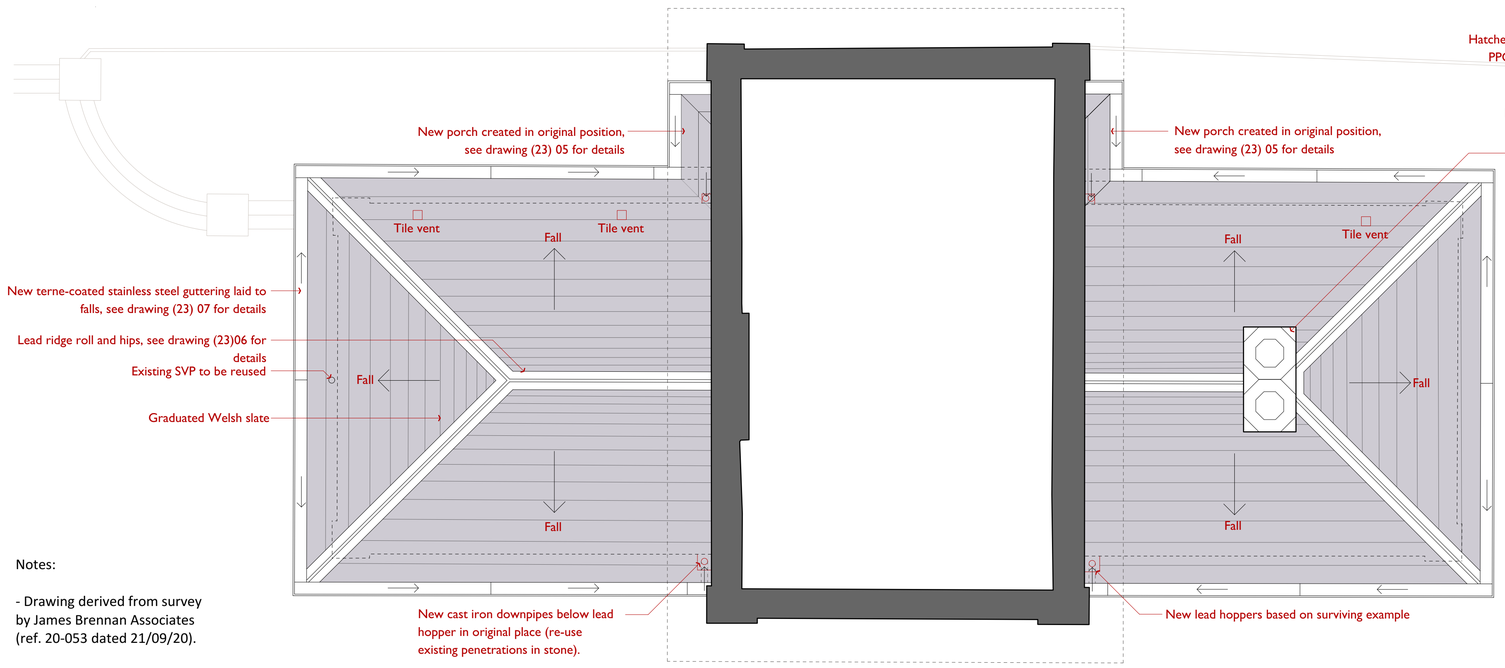

Lower Station Roofs

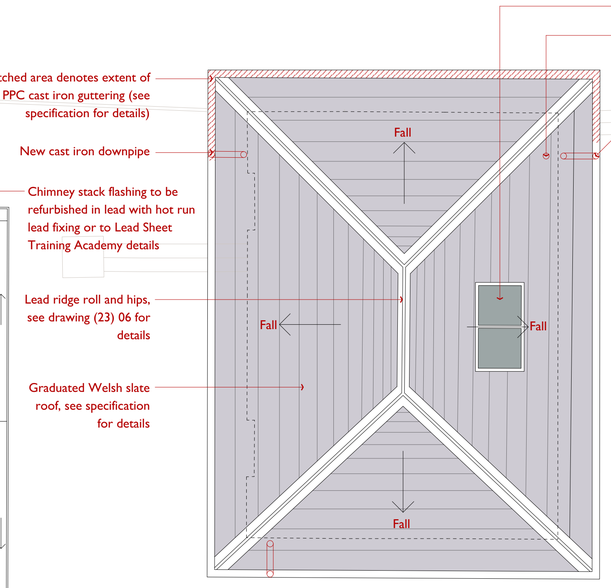

Notes:

- Drawing derived from survey by James Brennan Associates (ref. 20-053 dated 21/09/20).

N

0 1 2 5

1:50 (For Guidance Only)

Rev	Date	Comments	Drawn
D	09/09/21	Chimney flashing fixing detailed altered following comments by HE	JMS
C	19/04/21	Existing SVp reused; tile vents to trackside; new SVP in Parcel Shed roof	JMS
B	29/03/21	Trackside gutter and hip details altered	JMS
A	18/12/20	Planning Issue	JMS

RIBA WORKSTAGE / STATUS **3 / Planning**

James Boon Architects
RIBA Chartered Practice

T 01629 343059
E studio@jamesboonarchitects.co.uk
W www.jamesboonarchitects.co.uk
S @JBoonArchitects

Cromford Creative, Cromford Mills, Mill Lane, Cromford, Derbys, DE4 3RQ

PROJECT

Wingfield Station
Conversion of former station to offices

CLIENT

Derbyshire Historic Buildings Trust

TITLE

Proposed
Roof Plan

SCALE	1:50@A1	DATE	Oct2020
DRAWN	JMS	CHECKED	JB

PROJECT NO.	DWG NO.	REV NO.	DWG SIZE
2001	(08)17	D	A1

© This drawing and the building works depicted are the copyright of the Architect and may not be reproduced except with written consent. All contractors must visit the site and be responsible for taking and checking all dimensions relative to their work. The Architects are to be advised of any variation between drawings and site conditions. Scale bar on drawing is for guidance only. Do not scale off drawings. All dimensions to be checked on site. Drawings up to RIBA Workstage 3 and below are not suitable for construction, while Workstage 4 is only suitable if status is marked Construction.