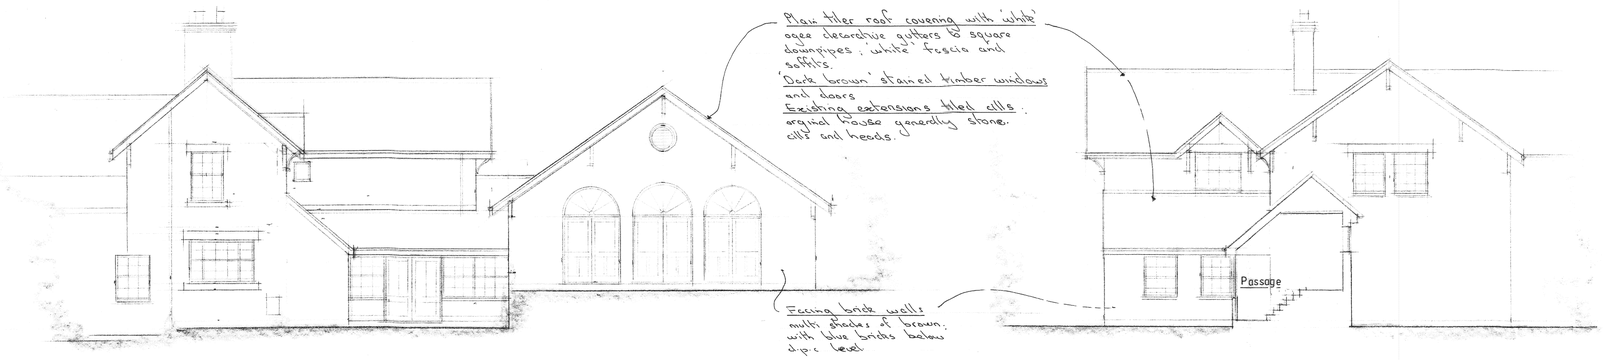

North facing :- Elevation

West facing :- Elevation

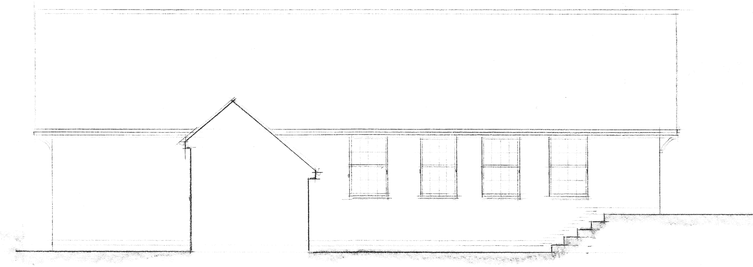

East facing :- Elevation

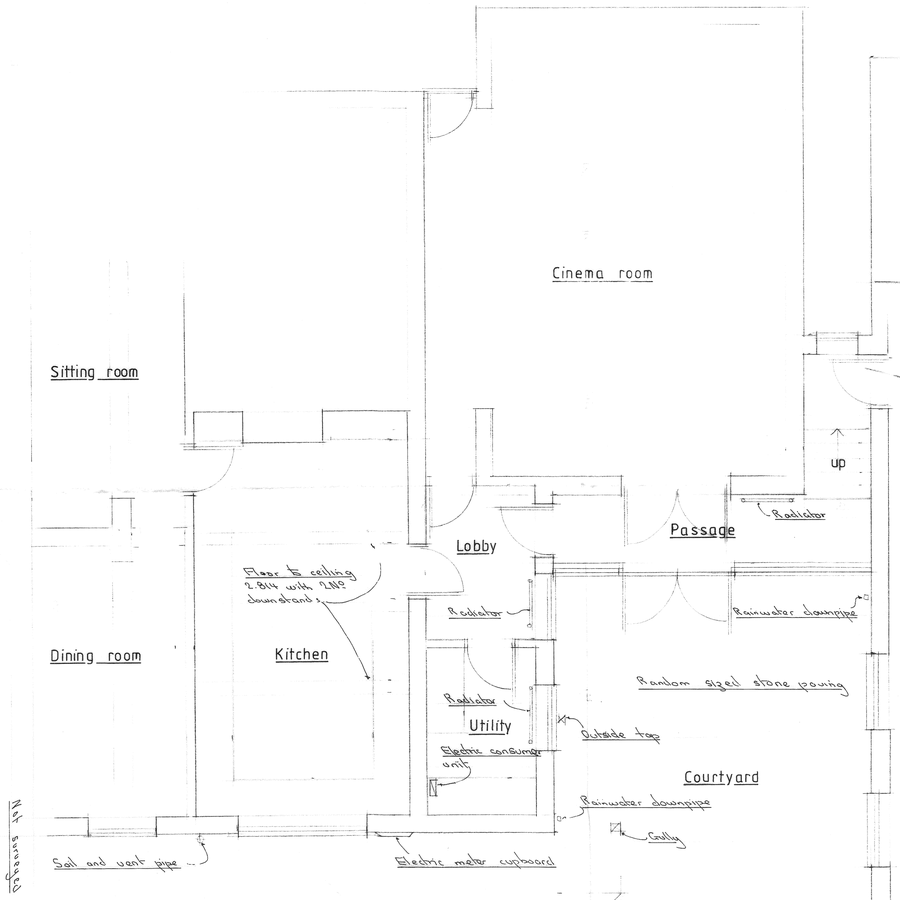

Ground floor

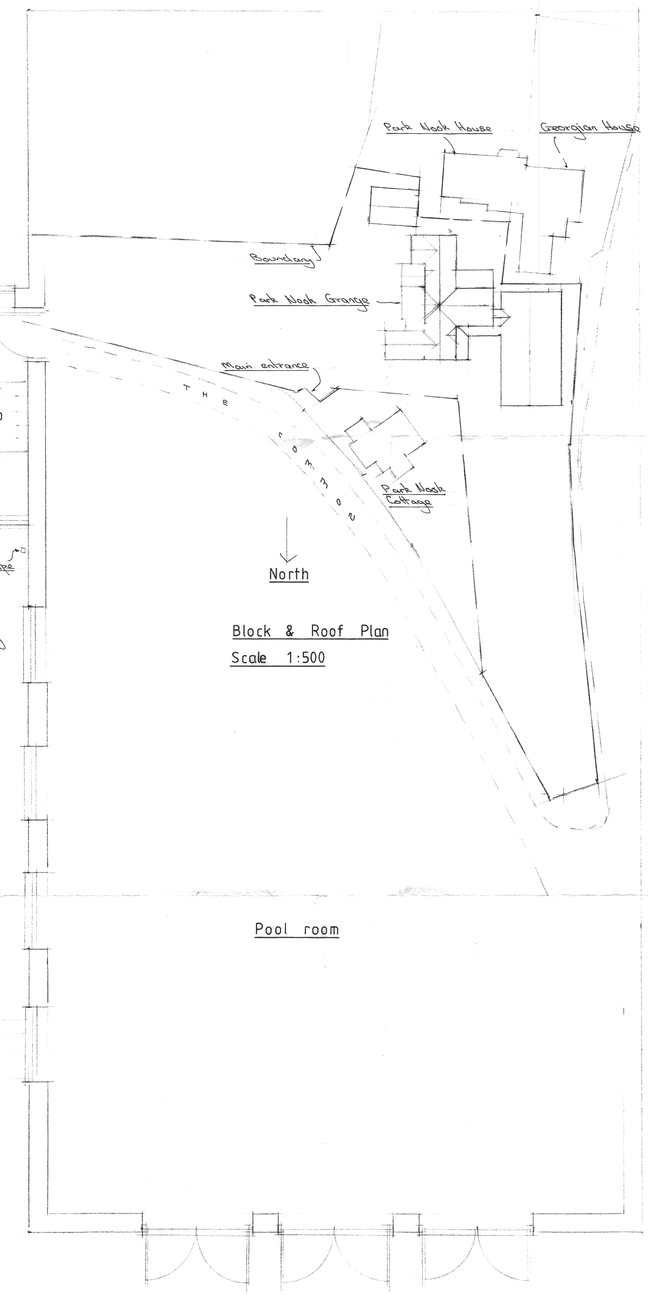

Block & Roof Plan
Scale 1:500

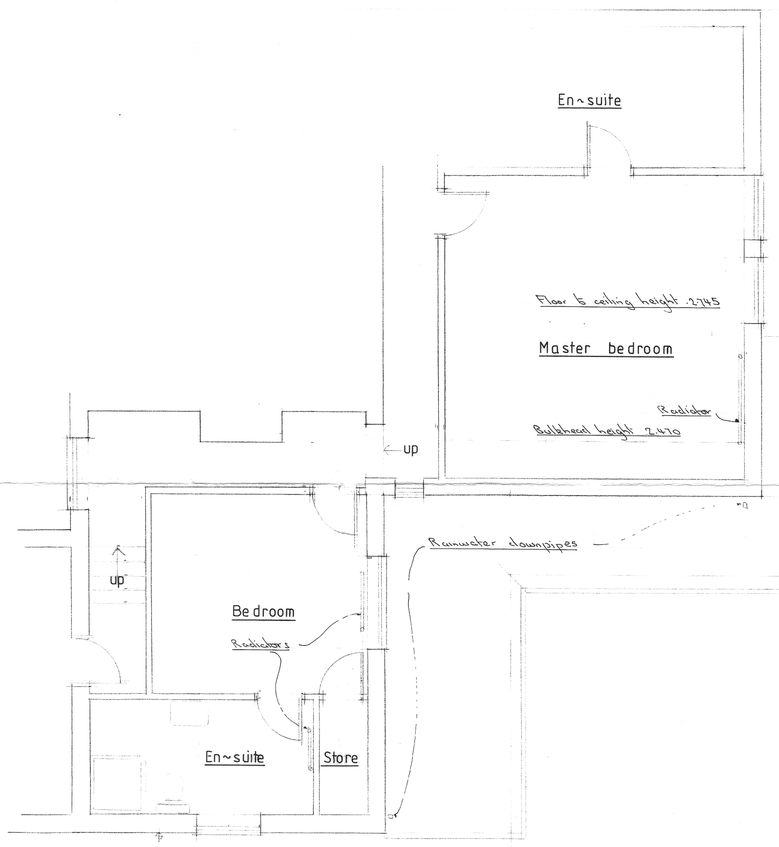

First floor

North

Park Nook Grange, The Common, Quarndon.

Existing :- Plans & Elevations.

Scale :- 1:100 & 1:50.

Drawing M/213/1.

Drawn by S.Walsh M.C.I.A.T.

Tel :- 01543 - 415635.