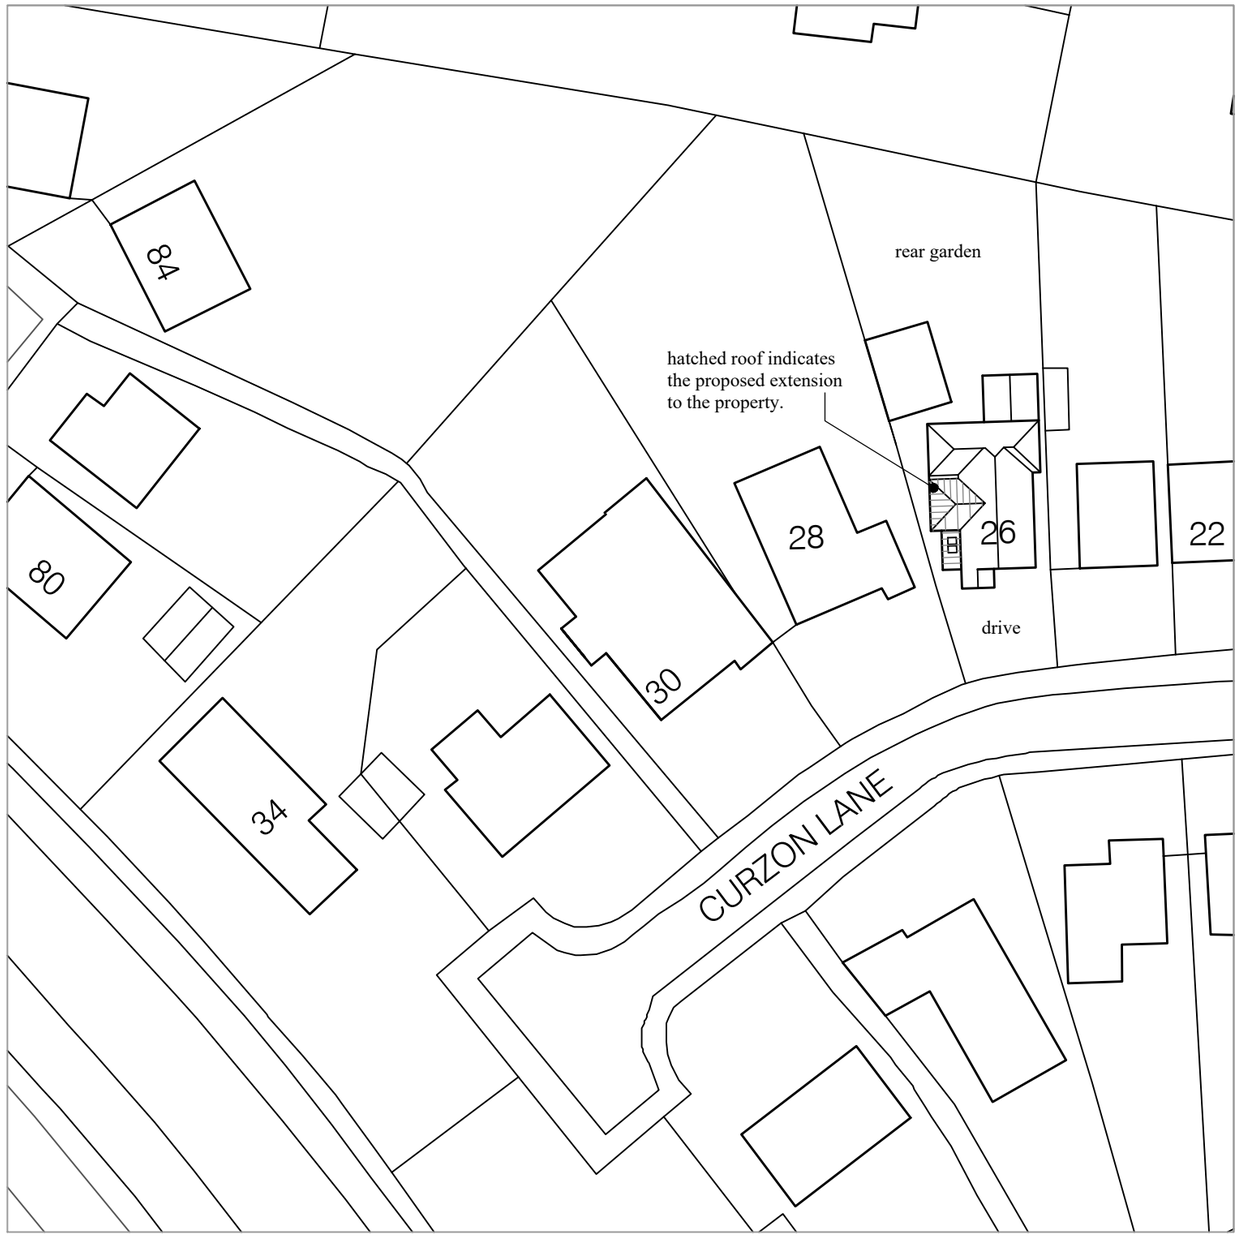

Proposed Site Plan - scale 1:500

N

UK Planning Maps

01856 898 022
www.UKPlanningMaps.com

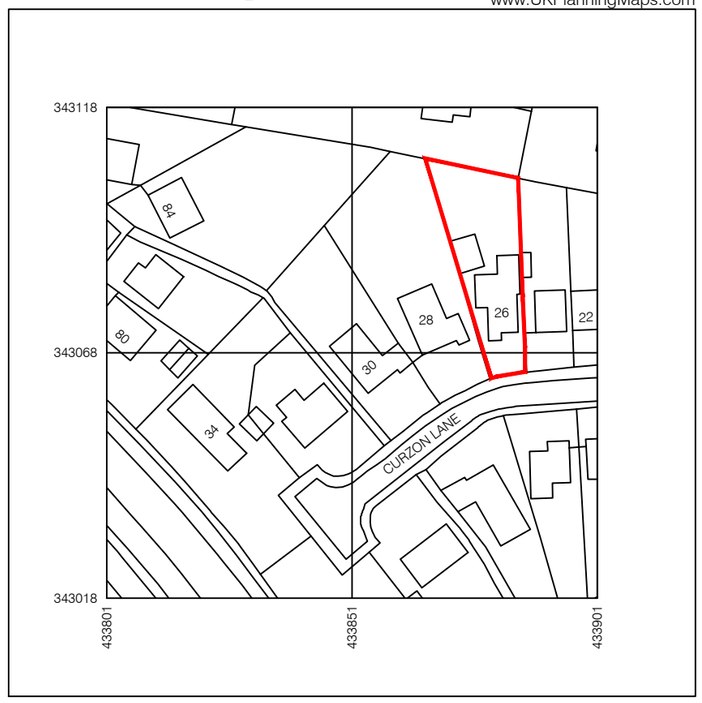

10 0 10 20 30 40 50

Metres

Produced on 08 September 2021 from the Ordnance Survey National Geographic Database and incorporating surveyed revision available at this date.
This map shows the area bounded by 433801,343018 433801,343118 433901,343118 433901,343018
Reproduction in whole or part is prohibited without the prior permission of Ordnance Survey.
Crown copyright 2018. Supplied by copla ltd trading as UKPlanningMaps.com a licensed Ordnance Survey partner (100054135).
Data licenced for 1 year, expiring 08 September 2022. Unique plan reference: v1b/267732/365040

Location Plan - scale 1:1250

Client: Mr & Mrs Johal	Scale: 1:500 &1:1250 @ A3
Job Add.: 26 Curzon Lane, Duffield, Derby, DE56 4DE	Date: Sept 2021 / Rev: -
Dwg Title: Proposed Site Plan & Location Plan	Dwg No: 2021-09-52-02