0 2 4 10 20m
1:200

0 1 2 5 10m
1:100

0 5 10 25 50m
1:500

0 5m
1:50

N

# DISCLAIMER:


This drawing is copyright and shall not be reproduced nor used for any other purpose without the written permission of the auther.

This drawing must be read in conjunction with all other related drawings and documentation.

It is the contractors responsibility to ensure full compliance with the Building Regulations.

Do not scale from this drawing, use figured dimensions only unless for planning use.

It is the contractors responsibility to check and verify all dimensions on site.

Any discrepancy to be reported immediately.

IF IN DOUBT ASK.

Materials not in conformity with relevant British or European Standards/Codes of practice or materials known to be deleterious to health & safety must not be used or specified on this project.

Use only manufacturers current literature for instalation of any specified products.

This drawing to be used only as described in the drawing status below.

This drawing may be scaled for planning and pricing purposes only.




PROPOSED ELEVATION A
SCALE 1:100

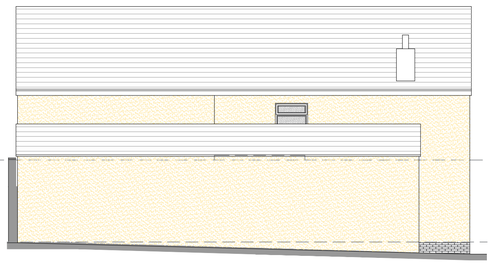

PROPOSED ELEVATION B
SCALE 1:100



PROPOSED ELEVATION C
SCALE 1:100

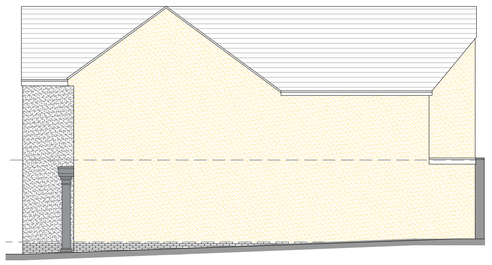

PROPOSED ELEVATION D
SCALE 1:100




SITE BLOCK PLAN
SCALE 1:500

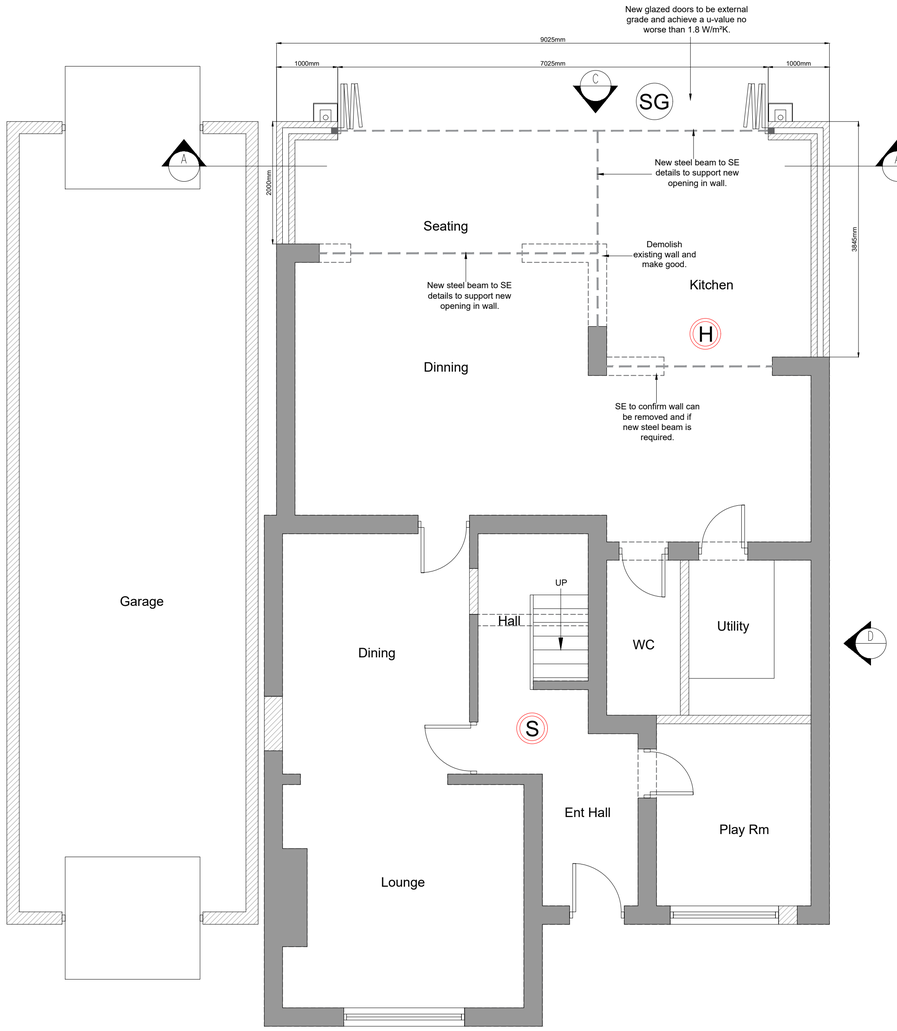


PROPOSED GROUND FLOOR PLAN
SCALE 1:50

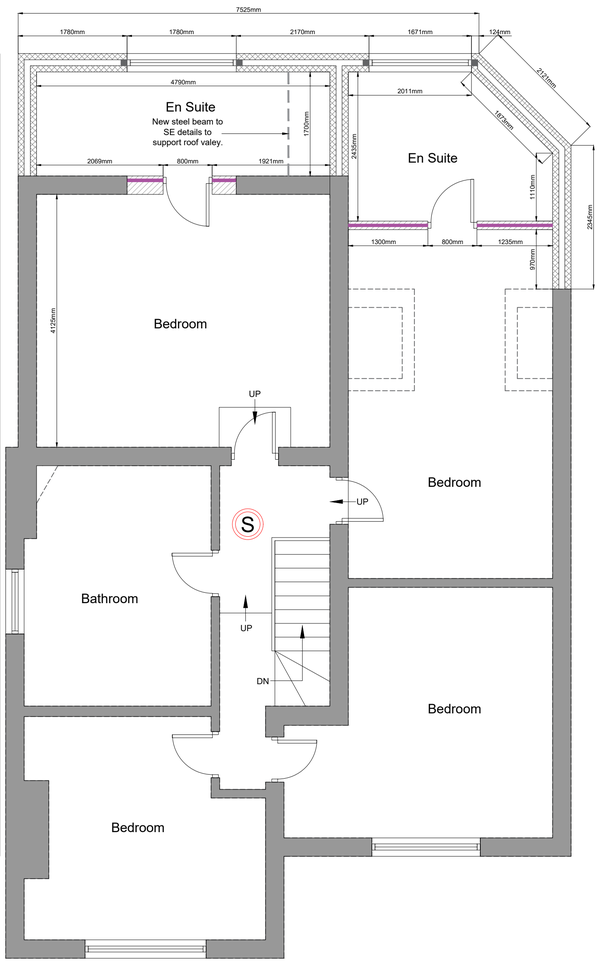


PROPOSED FIRST FLOOR PLAN
SCALE 1:50

Rev C - Updated following clients comments.
Rev B - Updated following clients comments.
Rev A - Updated in line with revised scheme.

| No. | Date | Description | Drwn/Chkd By |
|---|---|---|---|

CLIENT
Mr J Riley
At 35 Leamoor Ave, Somercoats, Alfreton, DE55 1RL

PROJECT
Proposed Two Storey Side Extension

TITLE
PROPOSED PLANS AND ELEVATIONS.

DRAWING STATUS
BUILDING REGULATIONS

| DRAWN | JDB | CHECKED | CHECKED |
|---|---|---|---|
| SCALE | 1:500, 1:200, 1:100 & 1:50 @ A1 | | |
| DATE | 27.02.19 | | |


bothams
architectural design
t: 01246 569 397
e: bothamsdesign@gmail.com
w: bothamsdesign.co.uk


| JOB NO. | DRAWING NO. | REV |
|---|---|---|
| 18.017 | BR_01 | C |