Copyright:This drawing is the property of Home Extension Plans & must not be reproduced wholly or in part, nor the information therein disclosed to a third party, without the written consent of the owners.

Notes:

Scale 1:50

0 1 2 3 4 5

Scale 1:100

0 1 2 3 4 5 10

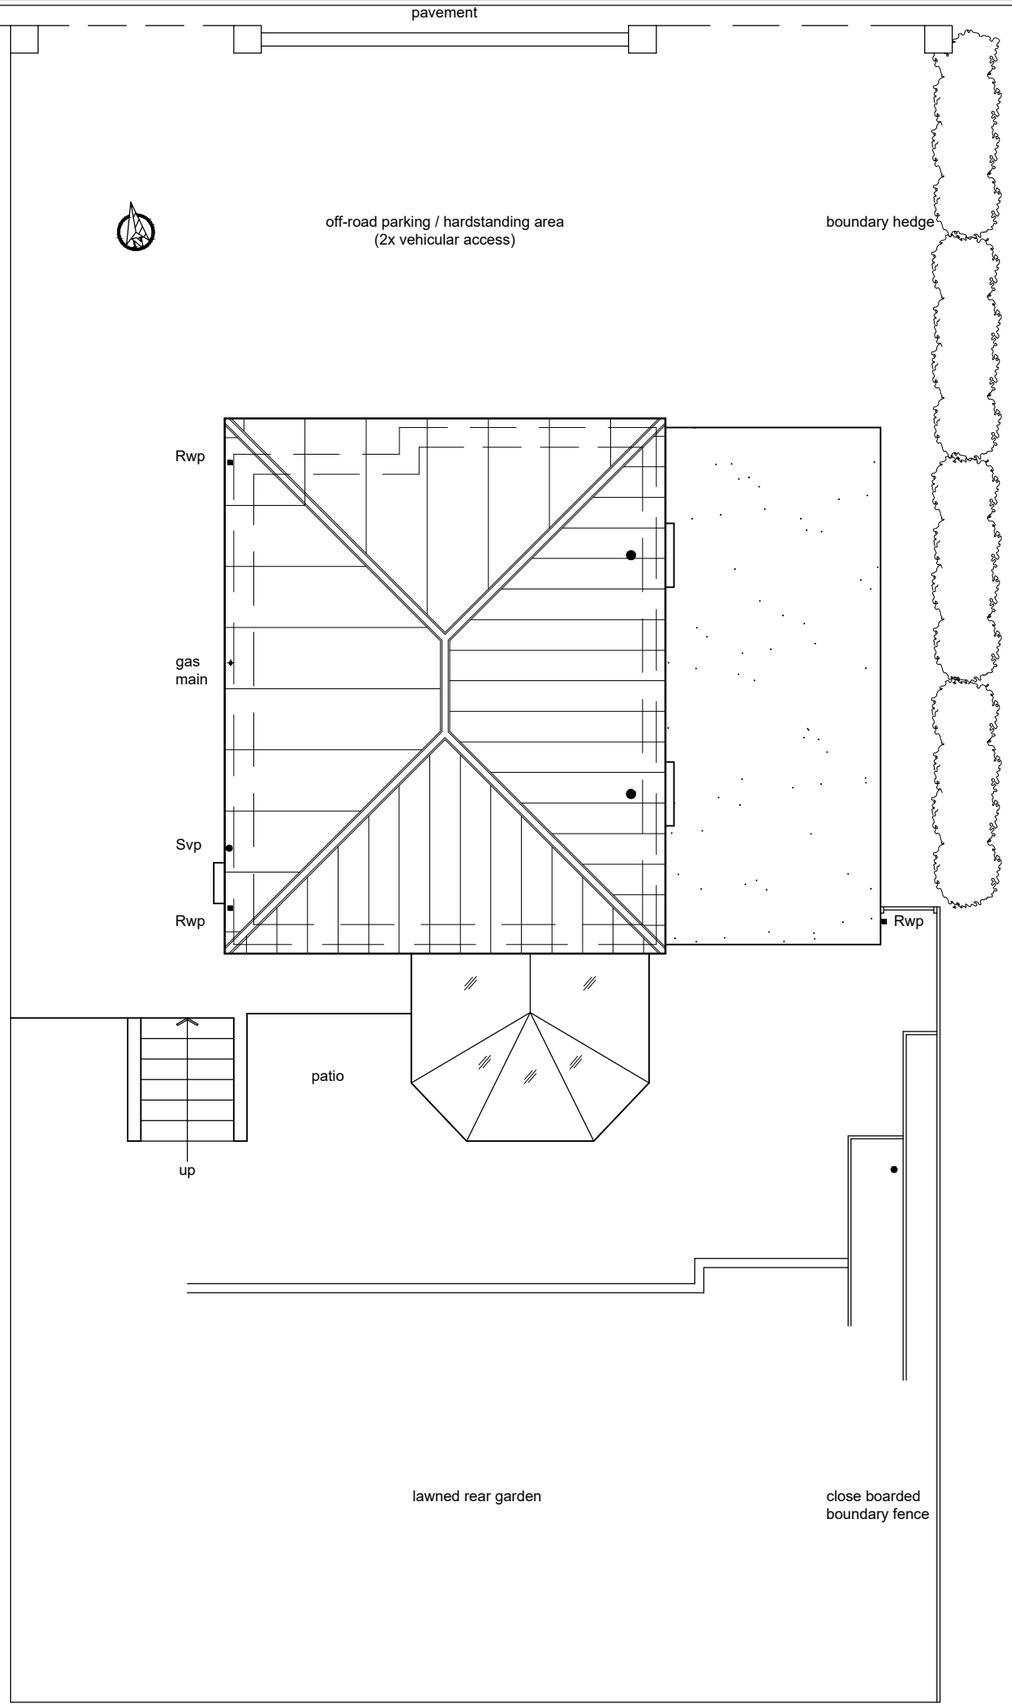


Block Plan - 1:100

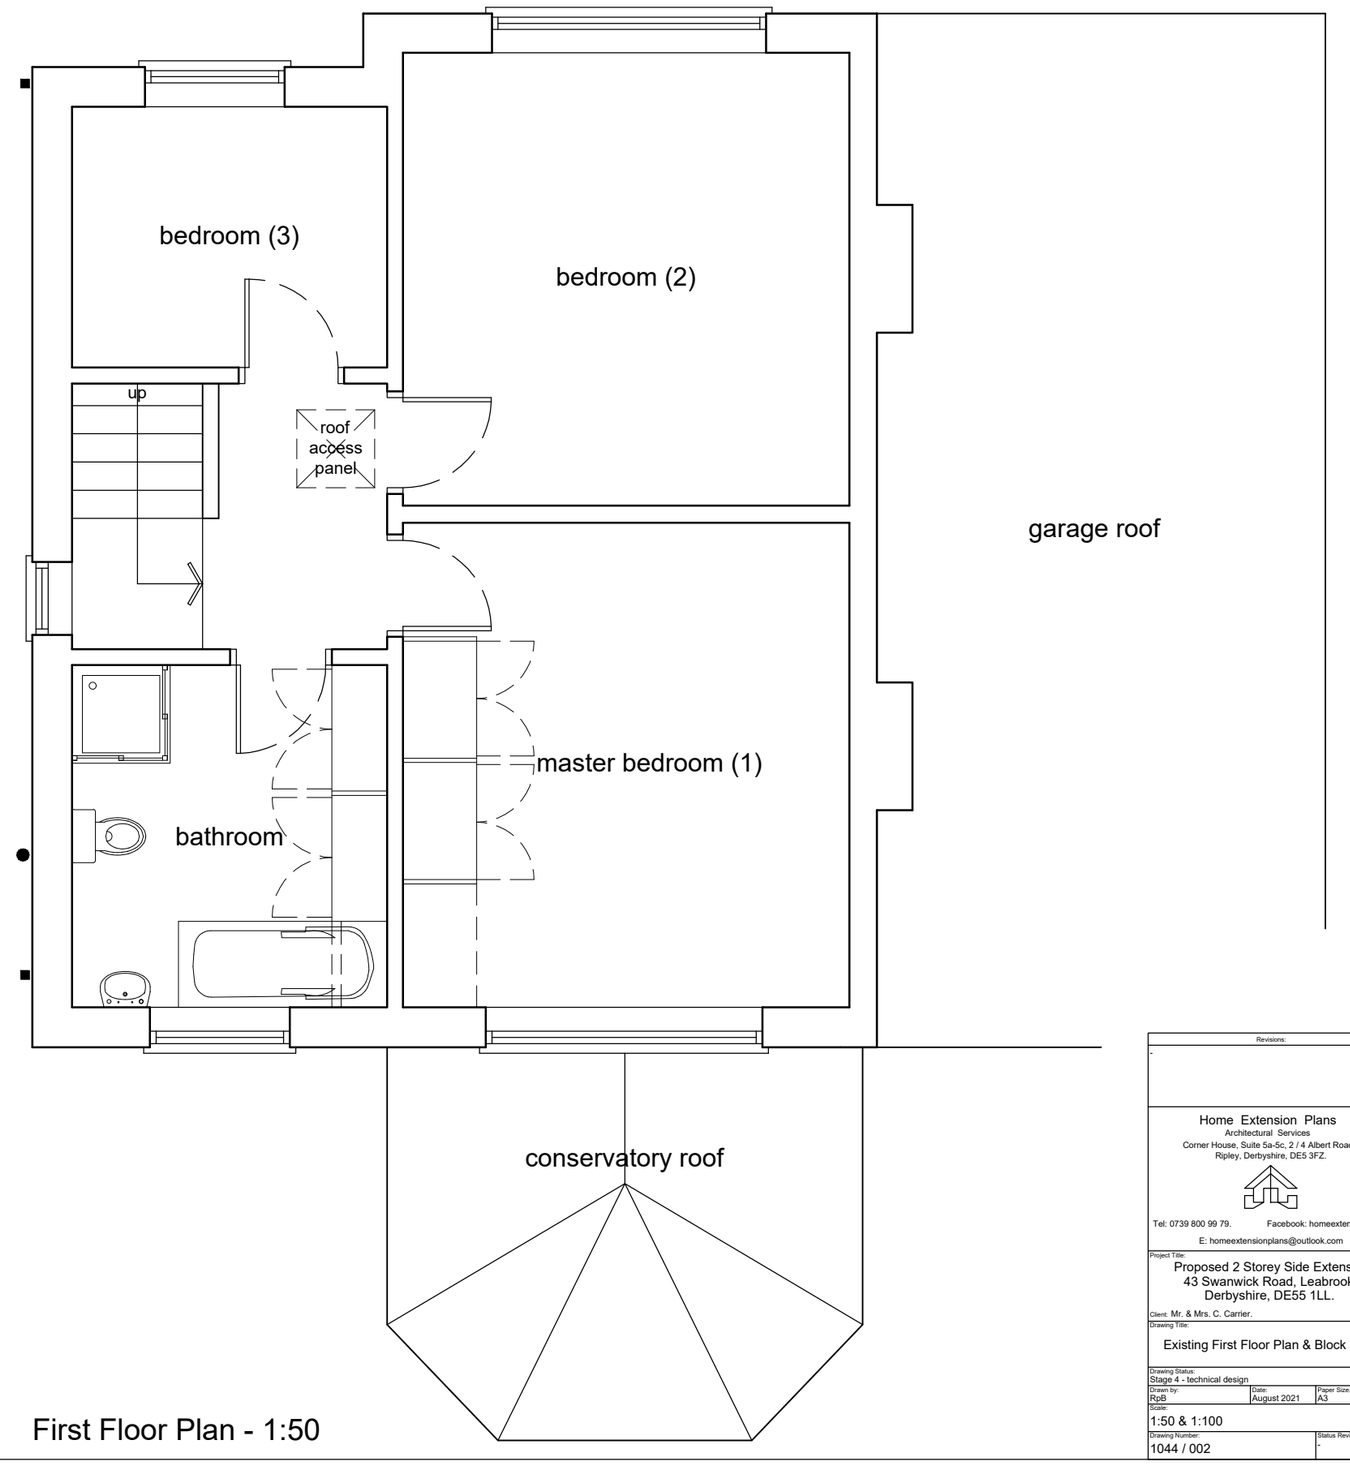


First Floor Plan - 1:50

Revisions:

-

Home Extension Plans
Architectural Services
Corner House, Suite 5a-5c, 2 / 4 Albert Road,
Ripley, Derbyshire, DE5 3FZ.

Tel: 0739 800 99 79. Facebook: homeextensionplans

E: homeextensionplans@outlook.com

Project Title:
Proposed 2 Storey Side Extension,
43 Swanwick Road, Leabrooks,
Derbyshire, DE55 1LL.

Client: Mr. & Mrs. C. Carrier.

Drawing Title:
Existing First Floor Plan & Block Plan.

Drawing Status:
Stage 4 - technical design

| Drawn by: | Date: | Paper Size: |
|---|---|---|
| RpB | August 2021 | A3 |

Scale:
1:50 & 1:100

| Drawing Number: | Status Revision: |
|---|---|
| 1044 / 002 | - |