Site Plan in respect of works to be undertaken in support of Planning Application Reference PP-10222633 submitted via Amber Valley Borough Council.
It is submitted in support of a 'change of use' to the existing car park and permission to site a mobile catering hot food outlet on the proposed site at NG16 5PJ

Planning Application Reference

PP-10222633

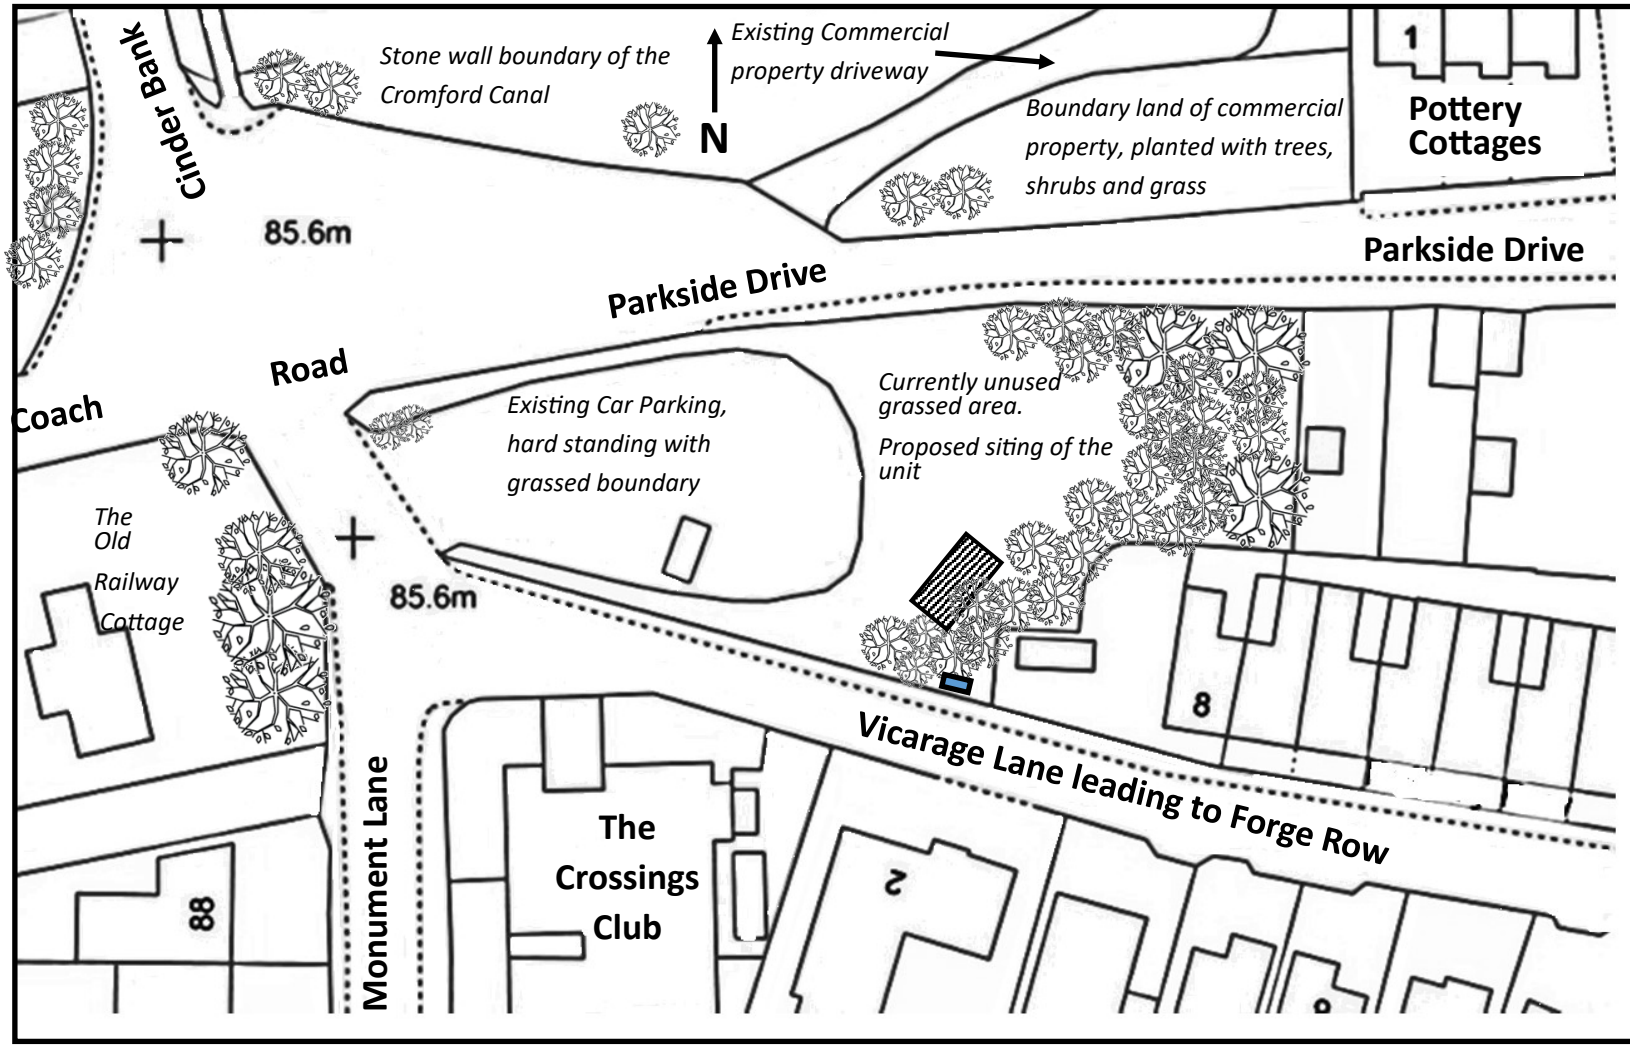

P & M Brown Catering ltd
Scale 1@250
Easting X 443724 Northing Y 351613
Site Address: The Crossings Club Car Park, Monument Lane, Codnor Park, Nottinghamshire, NG16 5PJ
Tree & Shrub Species: Silver Birch, Hawthorn, Buddleia, Grasses No disturbance/ impact
Proposed location of the unit
Siting of the mains electricity supply box. Secure metal box

CANALSIDE FISH BAR

P & M Brown Catering Ltd, Registered Office, Reservoir View, 22 Jessop Avenue, Codnor Park, Nottinghamshire, NG16 5PU