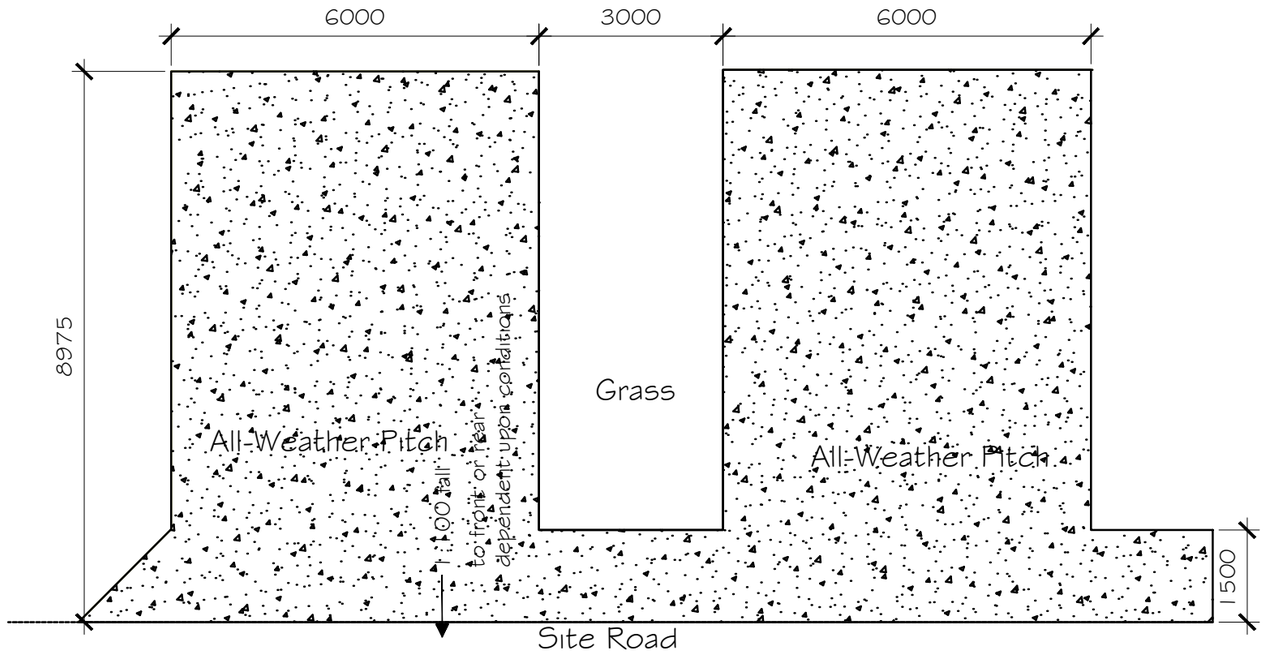

STANDARD NON AWNING ALL WEATHER PITCH PLAN

Scale 1:100

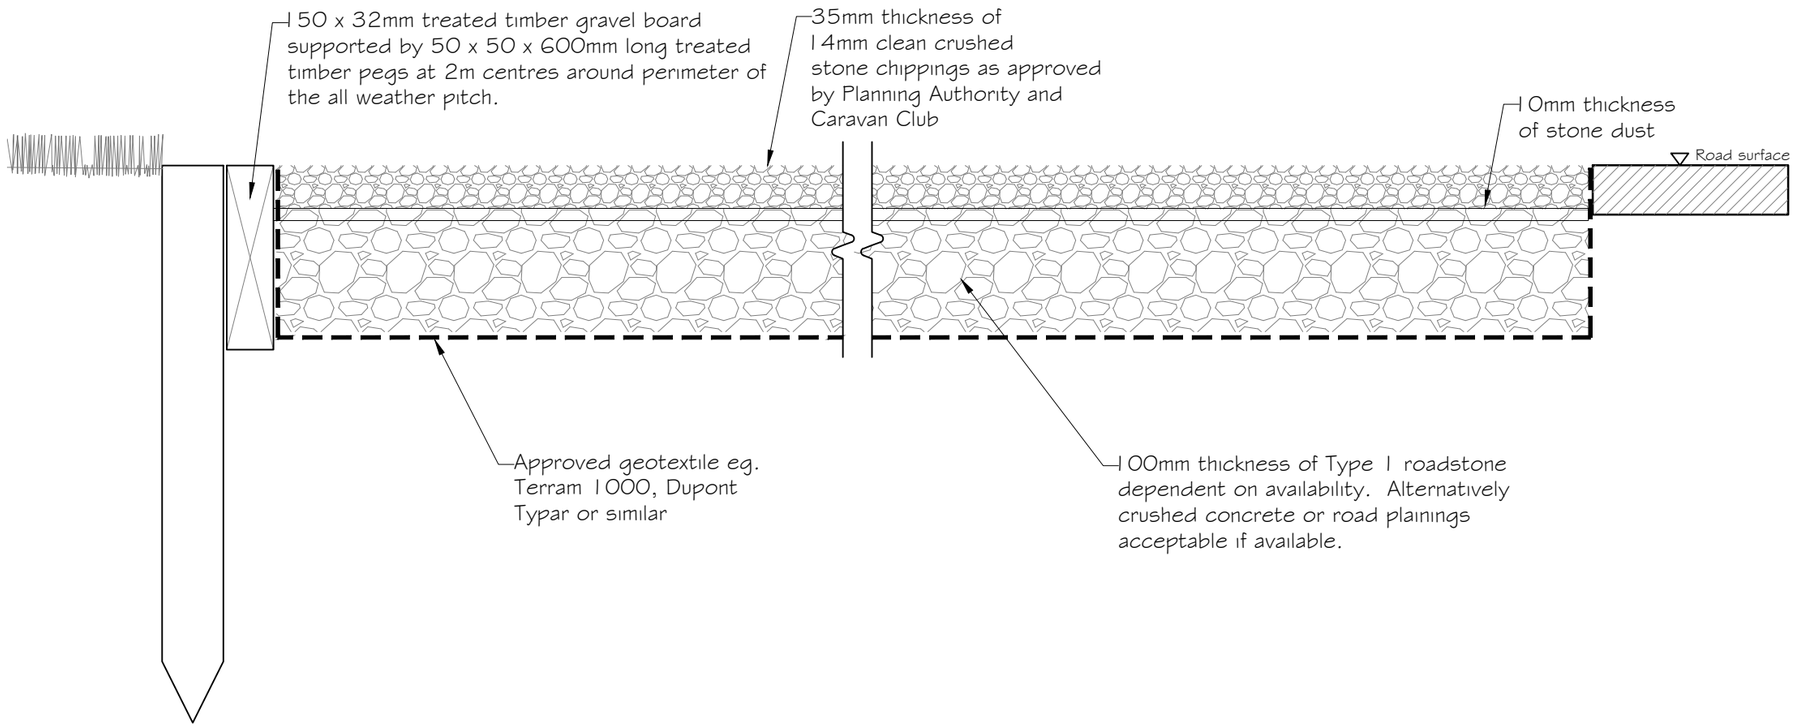

TYPICAL ALL WEATHER PITCH DETAIL Scale 1:5

This drawing is the copyright of The Caravan Club Limited and may not be reproduced in whole or in part without its express permission. Whilst information contained in this drawing is provided in good faith, being based on available records and where applicable, electro detection techniques in location of underground electrical & telephonic services, The Caravan Club Limited will not be held responsible for errors in or omissions from the information shown. Contractors and other parties must satisfy themselves as to the accuracy and completeness of the information shown, to determine the existence of services which might cause danger, be damaged or need replacement in connection with their engagement.

Status: PLANNING

Revisions:

Project/Site: THE FIRS CARAVAN AND MOTORHOME CLUB SITE

Title: PROPOSED STANDARD NON-AWNING ALL-WEATHER PITCH DETAILS

Drwg no. FIR-2021-P-401

Date SEPT 21

Drwn. by AS

Checked by PK

Scale 1:5, 1:100 @A3

CAD Ref. FIR-2021-P-401

SINCE 1907
CARAVAN AND MOTORHOME CLUB
Estates Department, East Grinstead House, East Grinstead. RH19 1UA.
Tel. (01342) 336772