
Mill House 35 Church Lane outdoor shelter and wood store side elevation

AVA/2021/0998

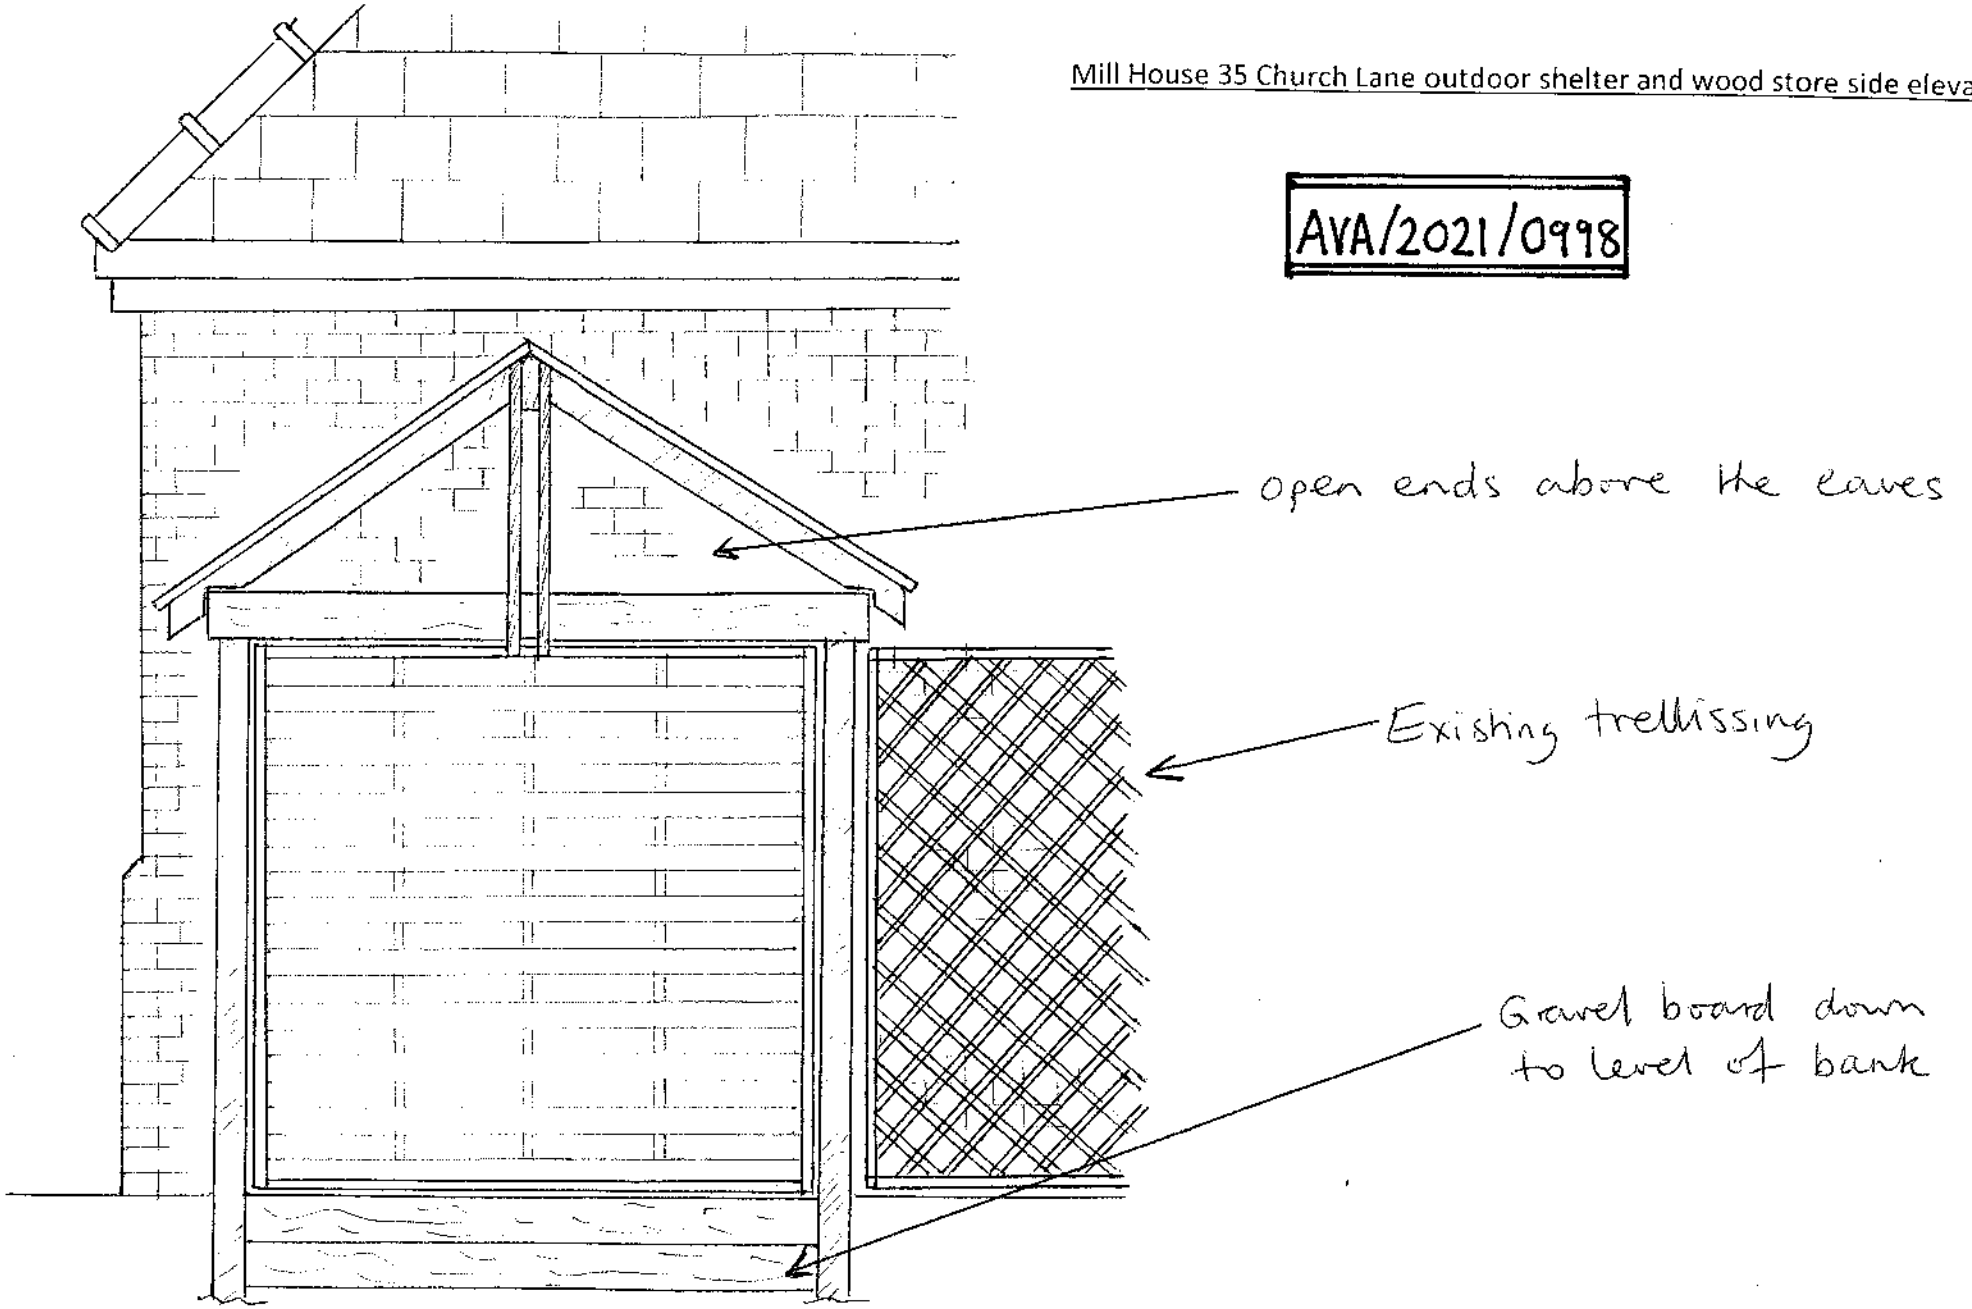

Scale 1:25 29th August 2021