
AVA/2021/0998

Mill House 35 Church Lane outdoor shelter and wood store rear elevation

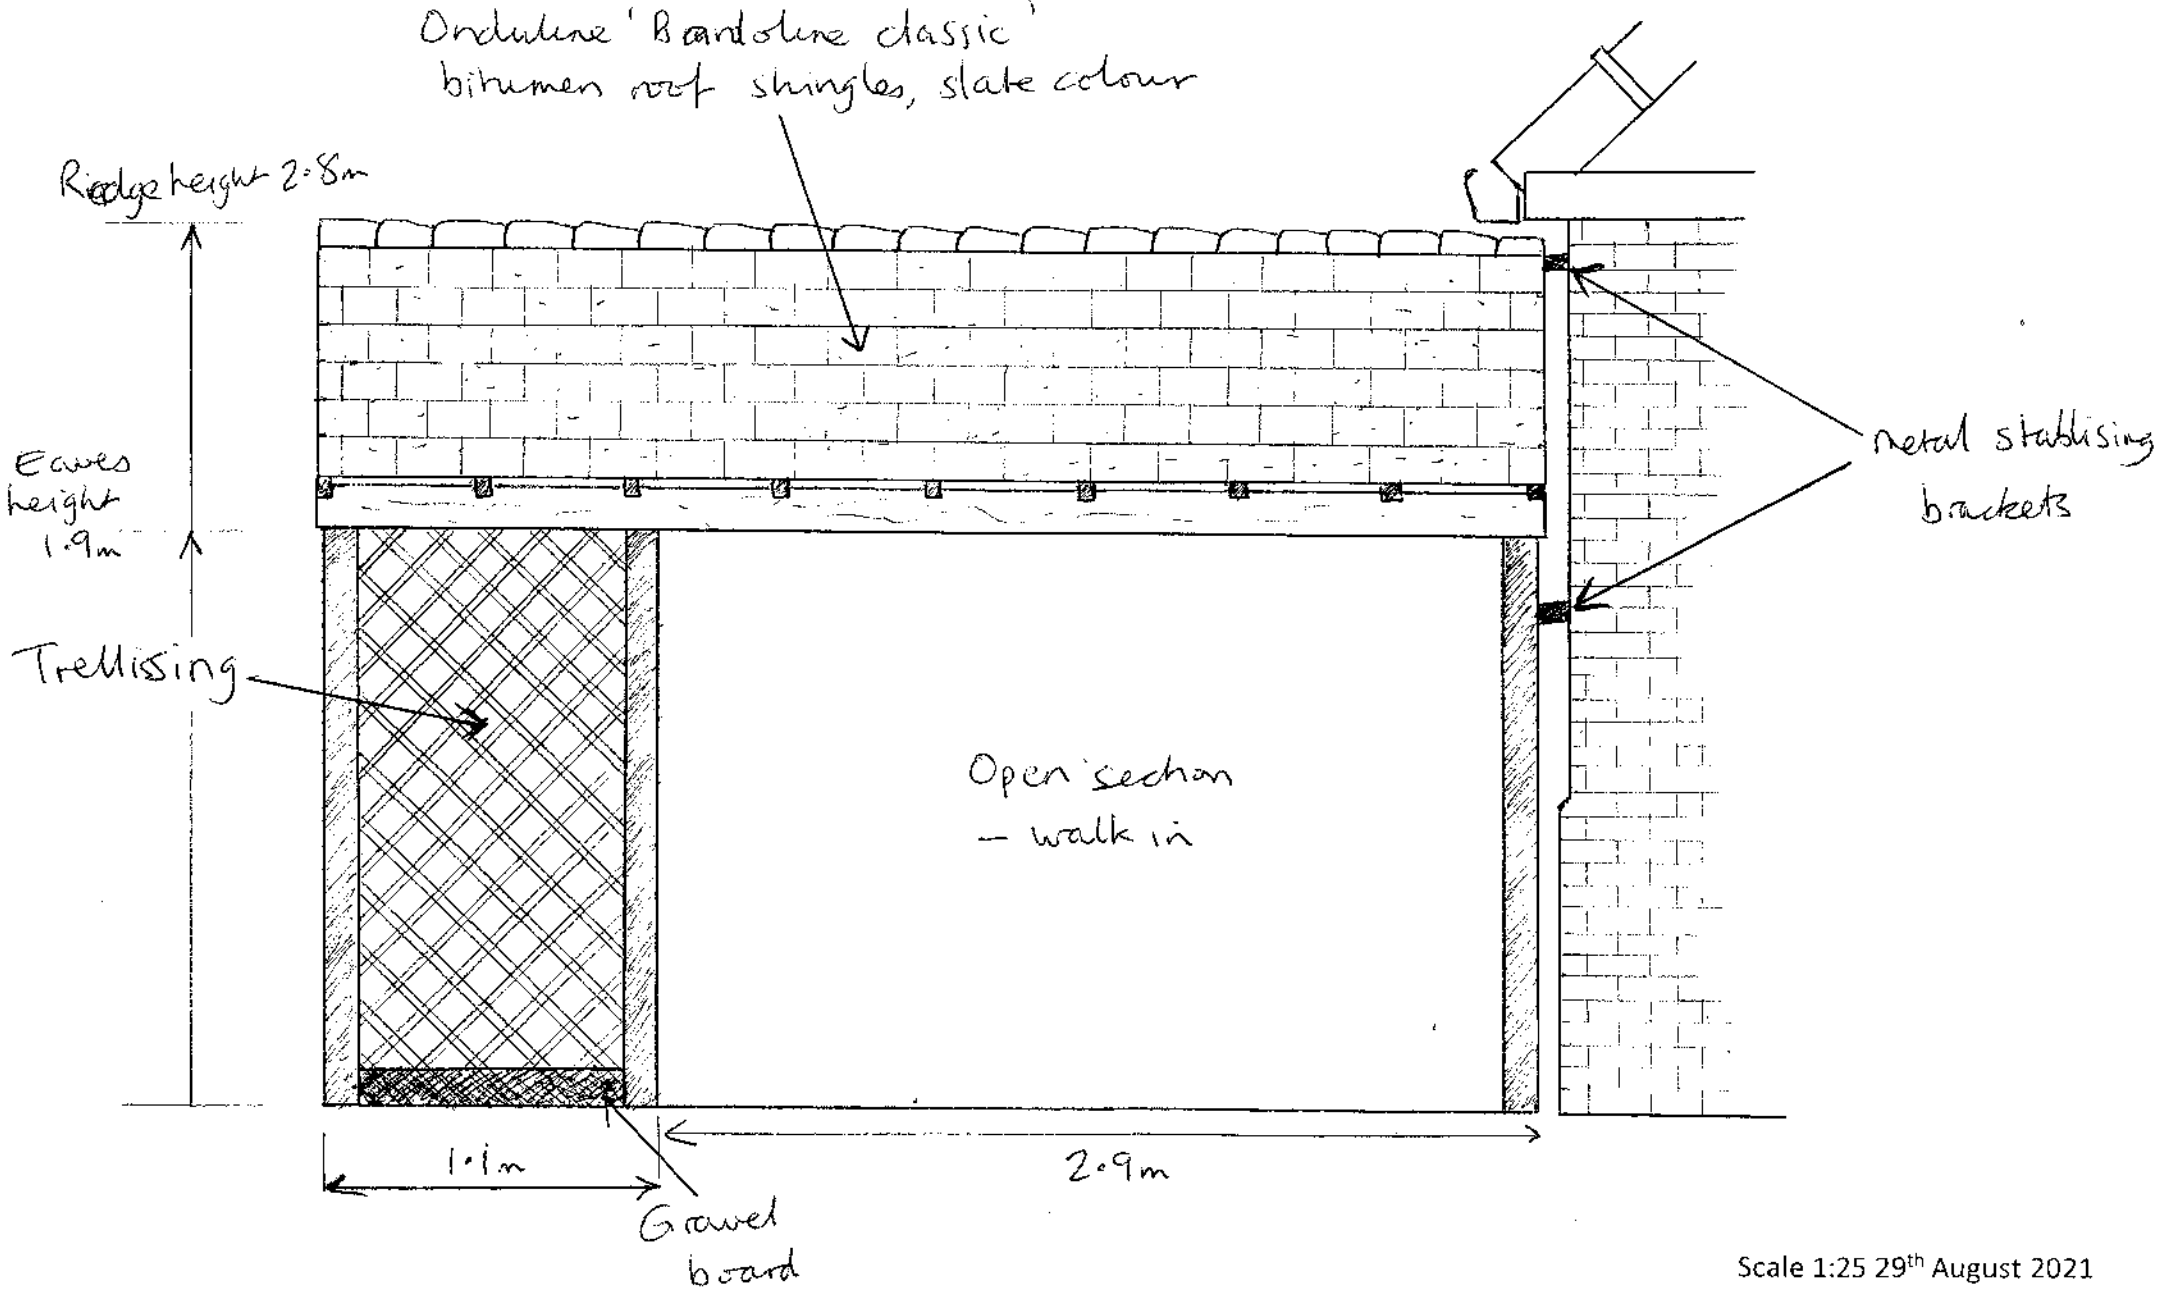

Scale 1:25 29th August 2021