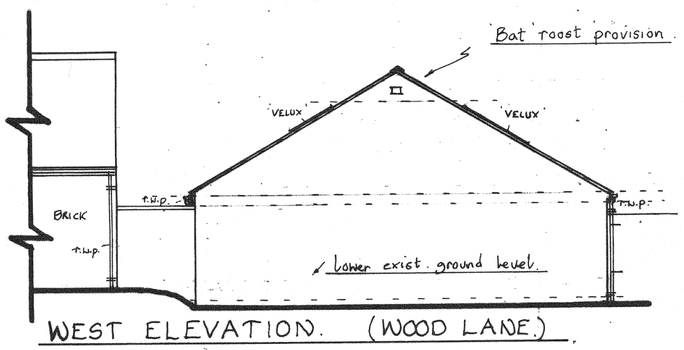

WEST ELEVATION. (WOOD LANE.)

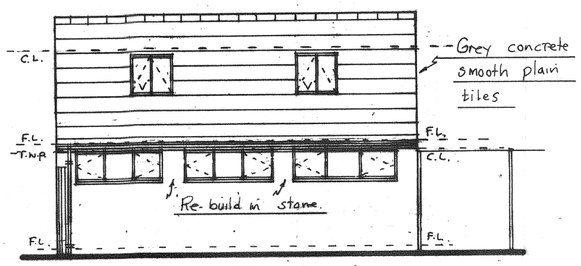

SOUTH ELEVATION.

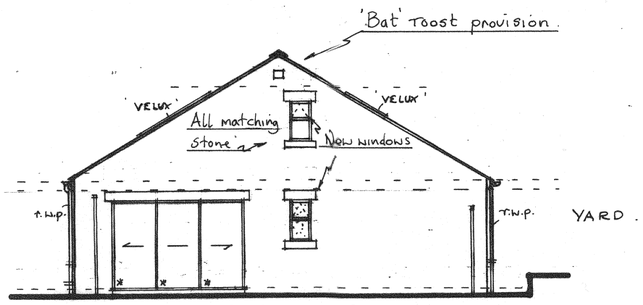

EAST ELEVATION.

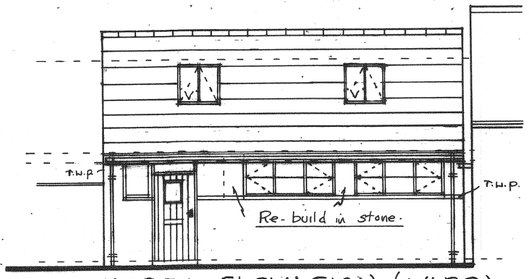

NORTH ELEVATION. (YARD.)

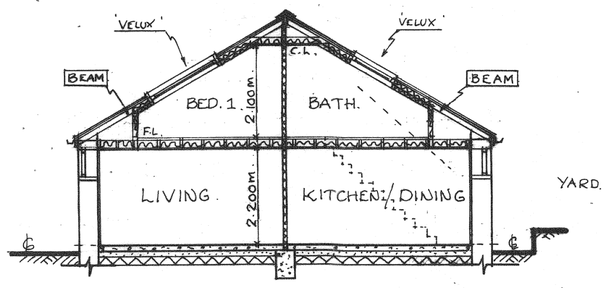

SECTION A : A.

GROUND FLOOR PLAN. (1.50.)

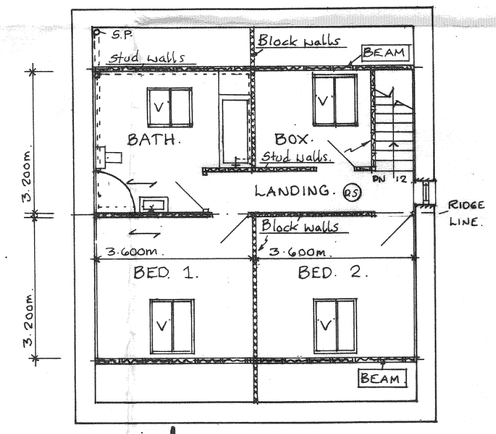

FIRST FLOOR PLAN. (1.100.)

Notes:
All dimensions must be checked on site and not scaled from this drawing.

	Date	Revisions
B	17-09-21	PLANNING REQUIREMENTS.
A	25-06-21	REMOVE DORMERS, ETC.

© copyright

Client
MR. & MRS. N. MITCHELL.

Job Title
PROPOSED CONVERSION OF BARN TO HOLIDAY COTTAGE AT 'AMBER COURT,' WOOD LANE, HORSLEY WOODHOUSE, DERBYSHIRE, DE7 6BN.

Drawing Title
PROPOSED LAYOUTS.
(REF.- AVA/2019/1079.)

Scale 1:100, & 1:50.

Date JUNE-2021. Drawn by JD

DICKINSON BUILDING DESIGN LTD.
BUILDING DESIGN CONSULTANTS
Domestic/Industrial/Commercial
Local Authority Approvals
Building Plans, Grants etc.
01332 831429
Mob. 07989 025551
E: dbdltd@btconnect.com
Rectory Lane
Breadsall, Derby
DE21 5LL

Drg. No. 29/10/2020/02 A B

Rev. A 25-6-21 JD B 17/9/21

420 x 594mm A2.