LOCATION PLAN
not to scale

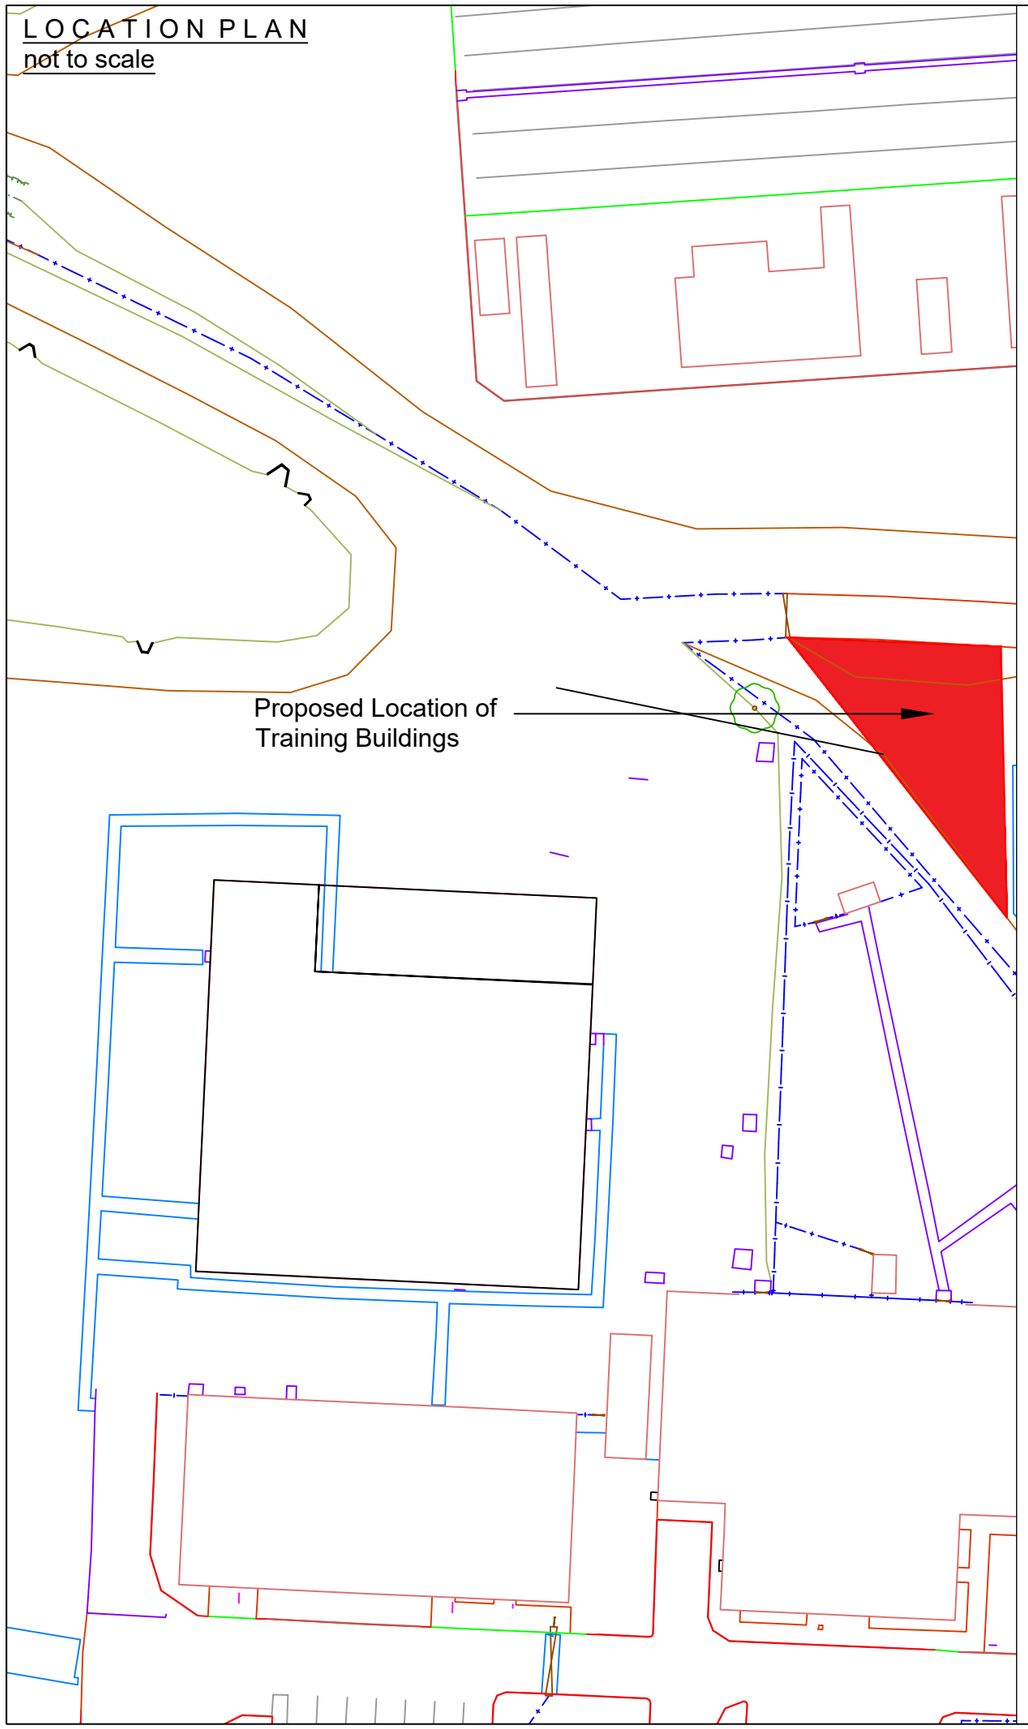

PROPOSED PLAN

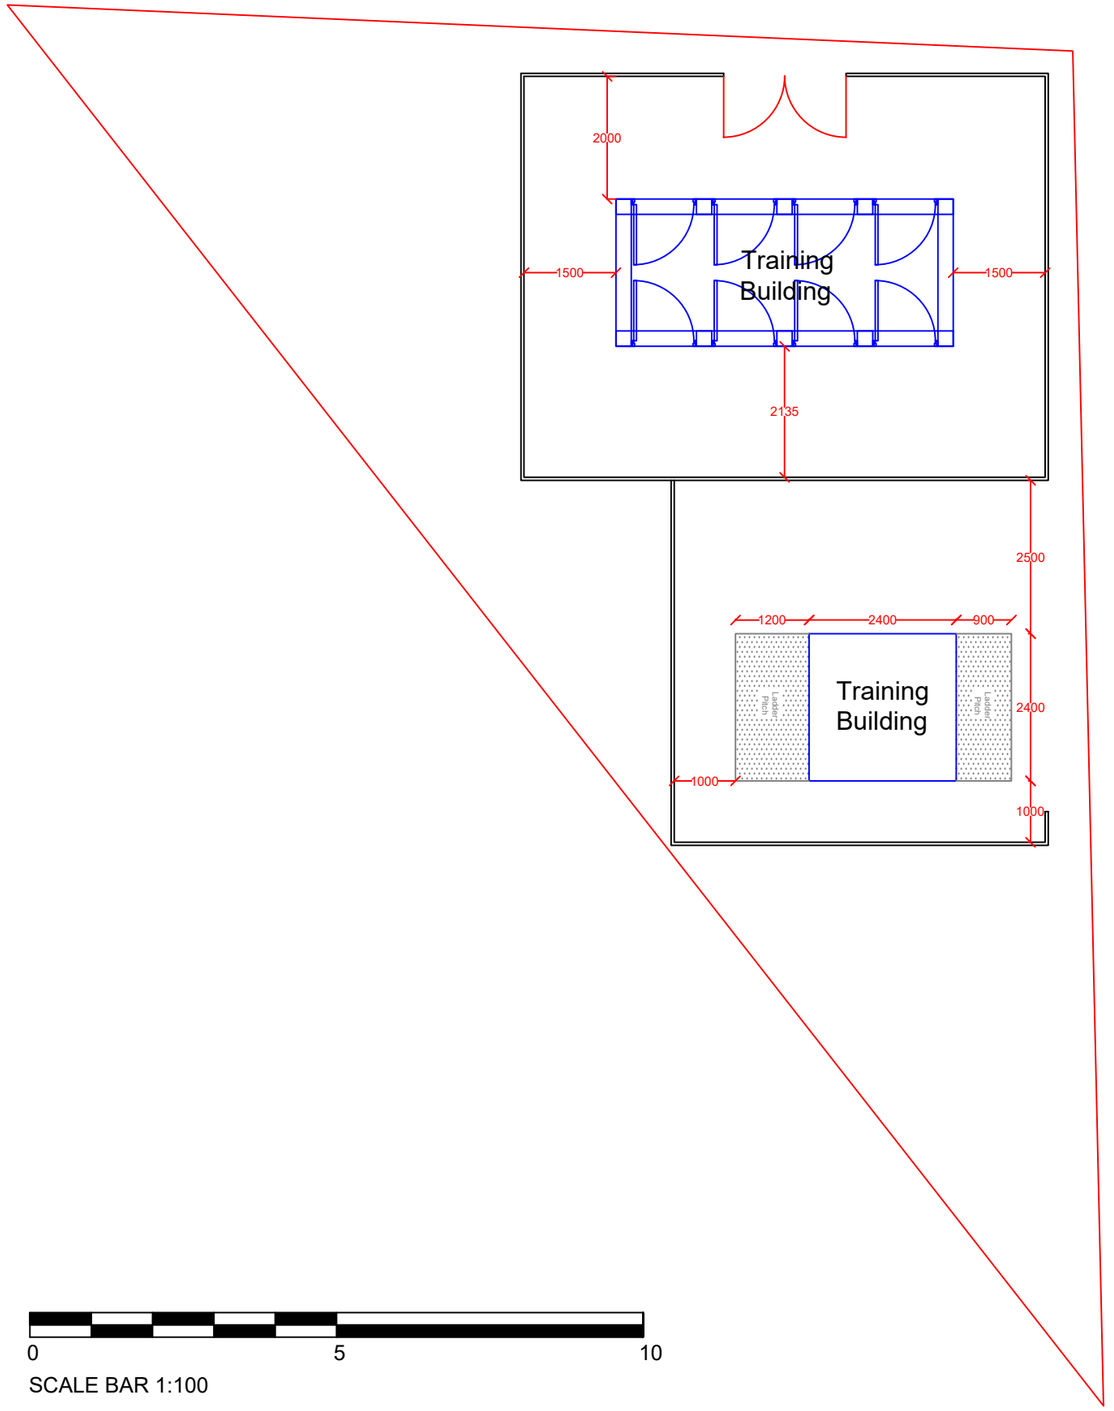

0 5 10

SCALE BAR 1:100

Proposed floor plan

General Notes

Copyright of this drawing belongs to Make Consulting and its subsidiary and associated companies and no part thereof may be reproduced or utilised in any way whatsoever without the prior written consent of Make Consulting.

DO NOT SCALE
Figured dimensions shall be taken in preference to scaled dimensions and any discrepancies or errors are to be referred to the Designer. Contractors, sub-contractors and suppliers must verify all dimensions on site before commencing work or making any fabrication drawings.

Drawing Issue Notes:

Rev	Issue Date	Revision Notes:
A	29/04/2021	External doors added to Training Building

make consulting

Project
Proposed Training Building

Property Ref
DPCC

Drawing Title
Training Building Layout

Revision A	**Date** 19/04/21
	Scale A3 @ 1:100
Drawing No. 2213-558-Training_001	**Drawn** AR
	Checked HR

Preliminary		For Approval	
Planning Issue		Building Reg. Issue	
Tender Issue		Construction Issue	
As Built		Furniture Layout Issue	

© copyright