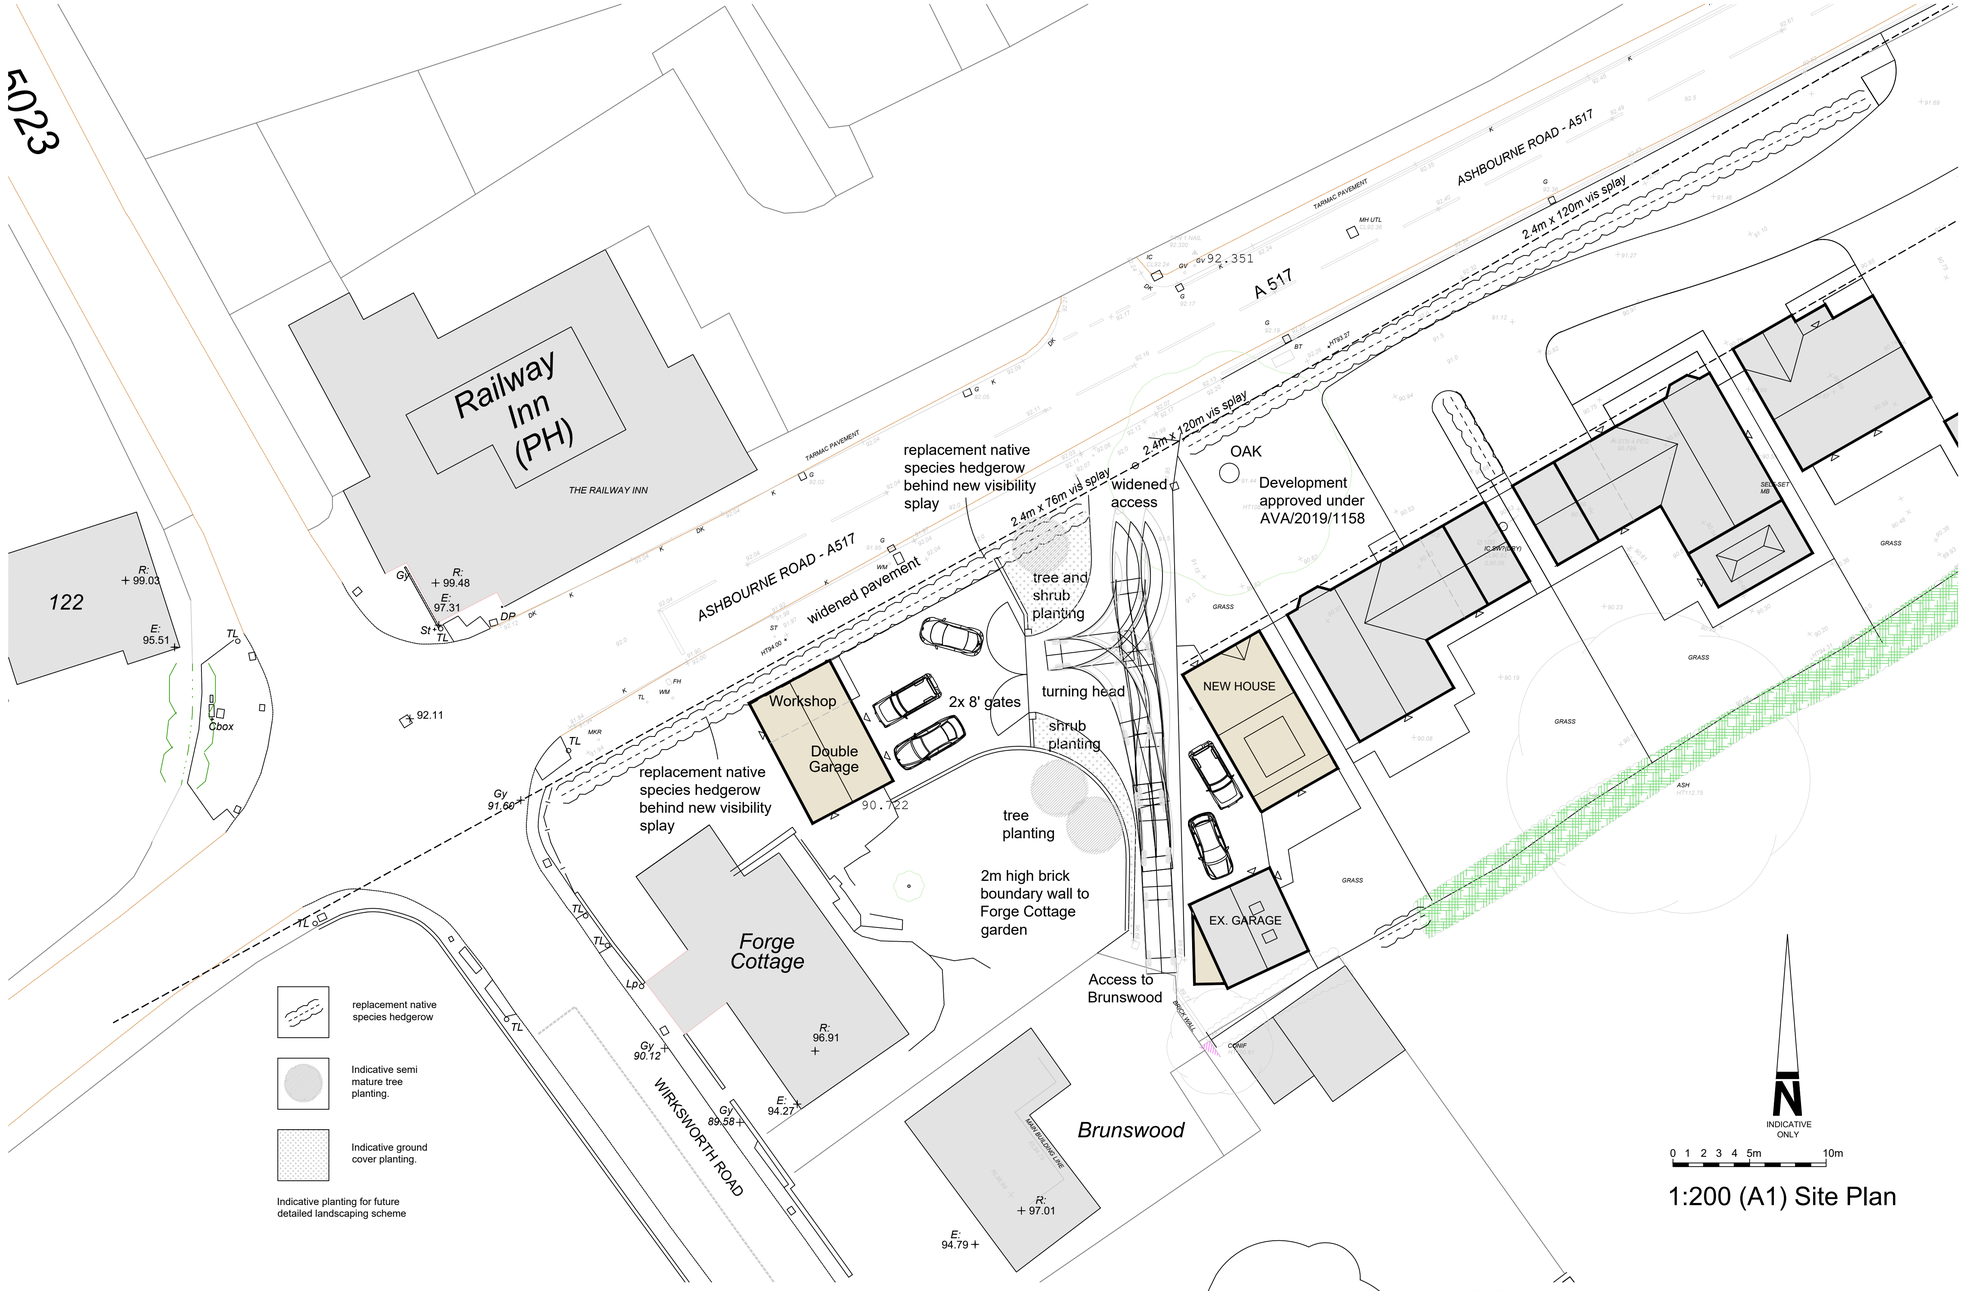

1:200 (A1) Site Plan

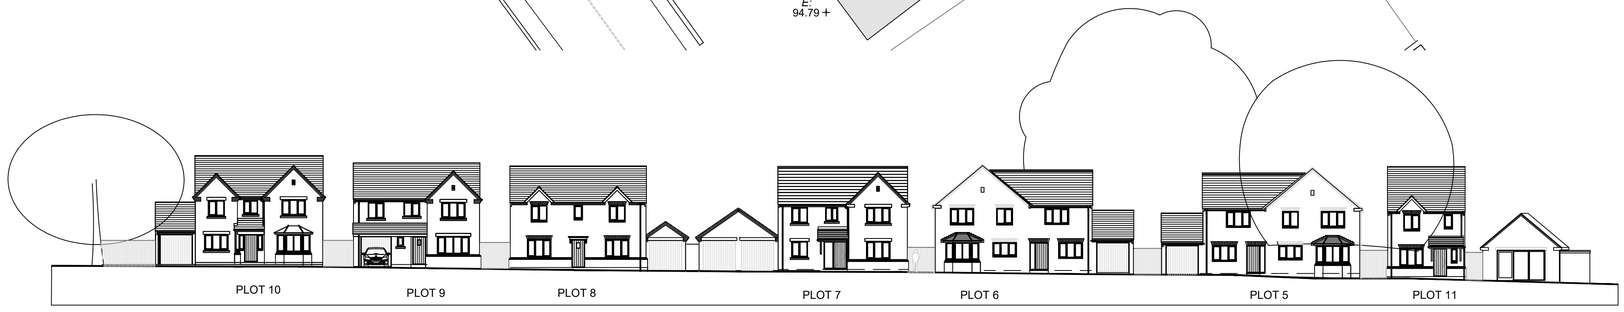

Notes

Registered in England & Wales No. 8624210

Rev	Date	Amendments
D	21.09.21	House altered and existing garage utilised.
C	08.05.20	Indicative planting added to layout
B	14.04.20	Site plan updated to accord with drawing 5620-PL-09B
A	26.03.20	field access improved and house redesigned

darleyfieldpropertieslimited
Architectural Planning & Design
8 Long Lea Drive, Aldercar, Derbyshire, NG16 4HS
T:07796 443435 E:darleyfieldproperties@gmail.com

Site

Forge Cottage, Wirksworth Road, Cowers Lane, Belper, Derbyshire.

Drawing

New detached garage block, wall and new house & garage in rear garden land of Forge Cottage.

Date	Jan 2020	Scale	1:200 (A1)
DWG	5620/PL/10	Rev	D