

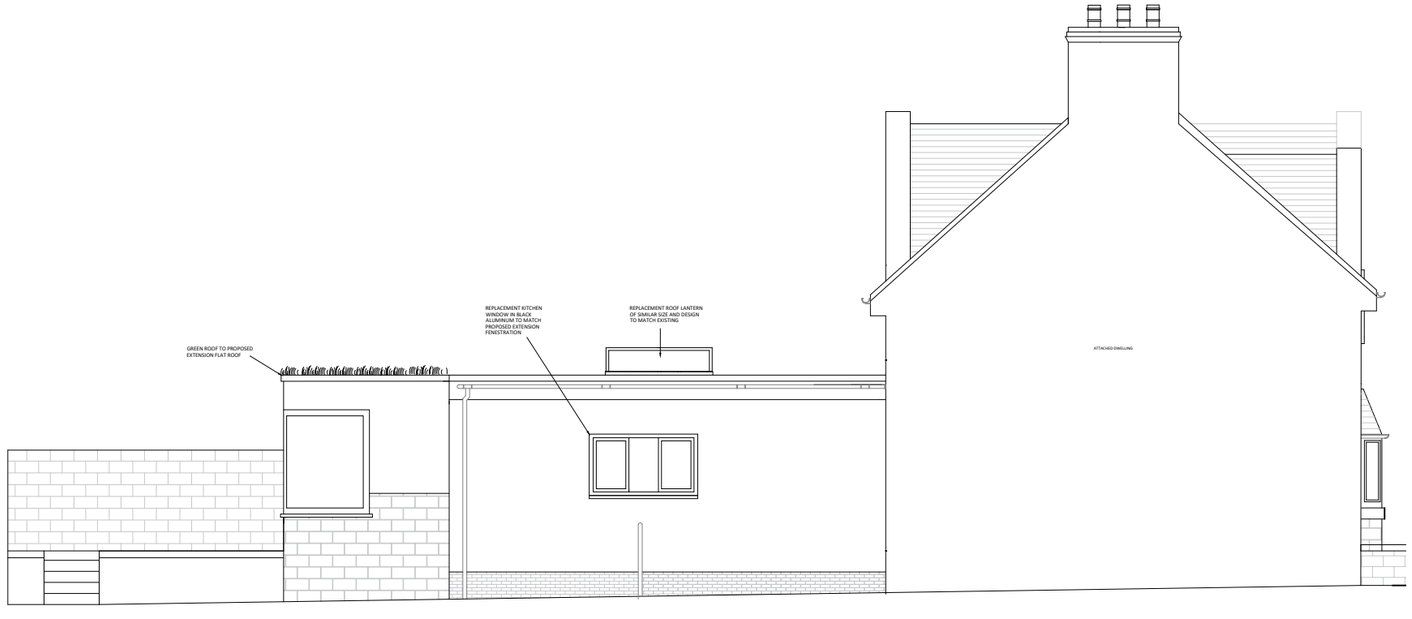

PROPOSED FRONT ELEVATION 1:100




PROPOSED EAST ELEVATION 1:100




PROPOSED REAR ELEVATION 1:100




PROPOSED WEST ELEVATION 1:100

**Note:**

+ This drawing is the property of Barrett + Day Projects. Copyright reserved and reproduction is only to take place with our written authority.
+ Do not scale off this drawing.
+ All dimensions must be checked on-site prior to work commencing.
+ This drawing must only be used for its intended purpose, all drawings marked preliminary or planning are not to be built or manufactured from.
+ The plans are subject to 'Planning and Building Approval' or any other statute in law before building work commences. Building Regulation details to be submitted on a Building Notice Drawing.
+ Any structural work where mentioned on the drawing is subject to a qualified Structural and Civil Engineer calculation before building work commences.
+ Drawings to be read in conjunction with all drawings, engineers reports, calculations, specifications etc.
+ If any discrepancies are found in the drawings these are to be brought to the attention of Barrett + Day Projects for rectification.
+ Boundary lines are indicative only. Exact location must be determined on-site before any work commences.

| REV: | DRAWN: | DESCRIPTION: | DATE: |
|---|---|---|---|
| B | ED | LPA AMENDMENT | 22/09/2021 |

BARRETT + DAY
DESIGN + PLAN + BUILD
A: 256 Broadway, Darley Abbey, DE22 1BN
M: 07905939107
E: projects@barrettandday.com
W: www.barrettandday.com

| DRAWN: | CHECKED: | APPROVED: | DATE: | SCALE: |
|---|---|---|---|---|
| ED | ED | RB | 16/08/2021 | 1:100 @ A3 |

DRAWING NUMBER: SPG01/E02

REVISION: B

PROJECT:
**Springwood Lodge, Eaton Bank**

DRAWING TITLE:
**Proposed Elevations**