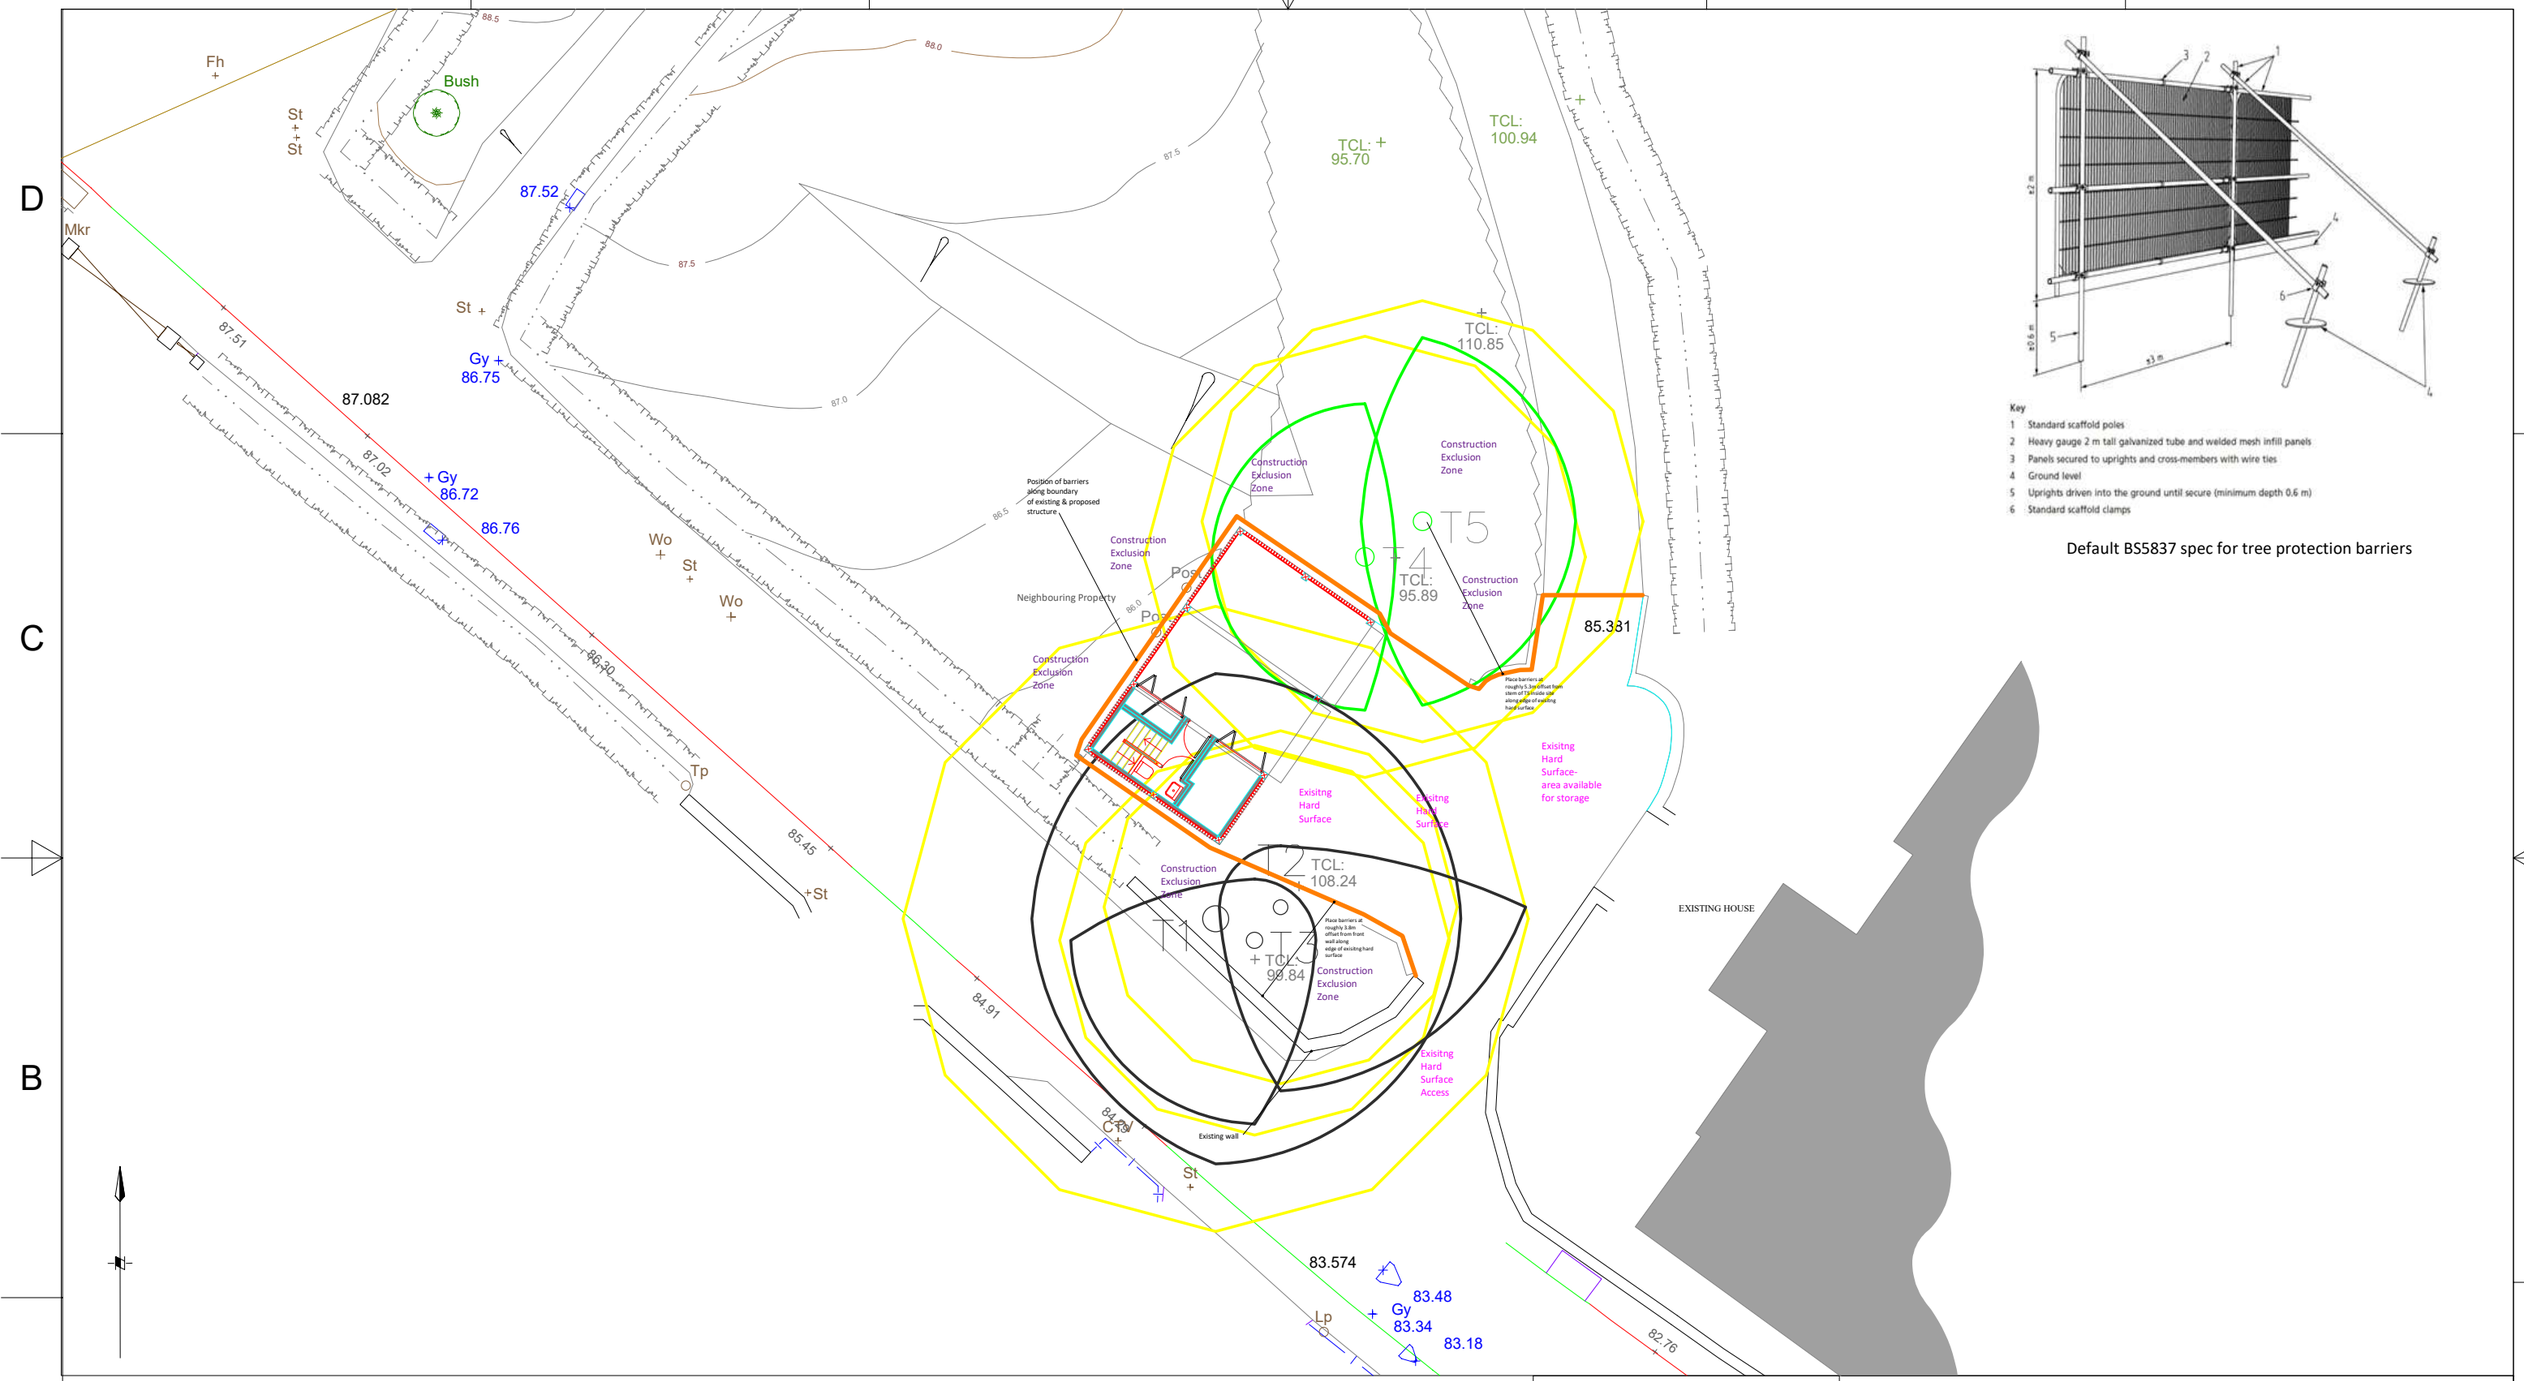

Key

1. Standard scaffold poles
2. Heavy gauge 2 m tall galvanized tube and welded mesh infill panels
3. Panels secured to uprights and cross-members with wire ties
4. Ground level
5. Uprights driven into the ground until secure (minimum depth 0.6 m)
6. Standard scaffold clamps

Default BS5837 spec for tree protection barriers

Root Protection Areas

Proposed position of tree protection barriers during construction

RJ Tree Services Ltd
27 Main Street
Foxton
Leic's
LE16 7RB

07765792719
info@rjtreeservices.co.uk

34 Hazelwood Road, Duffield, DE56 4AA

TITLE

Tree Protection Plan 01 Rev A

SIZE	CAGE CODE	DWG NO	REV
A3			

SCALE		SHEET
1:200	September 2021	