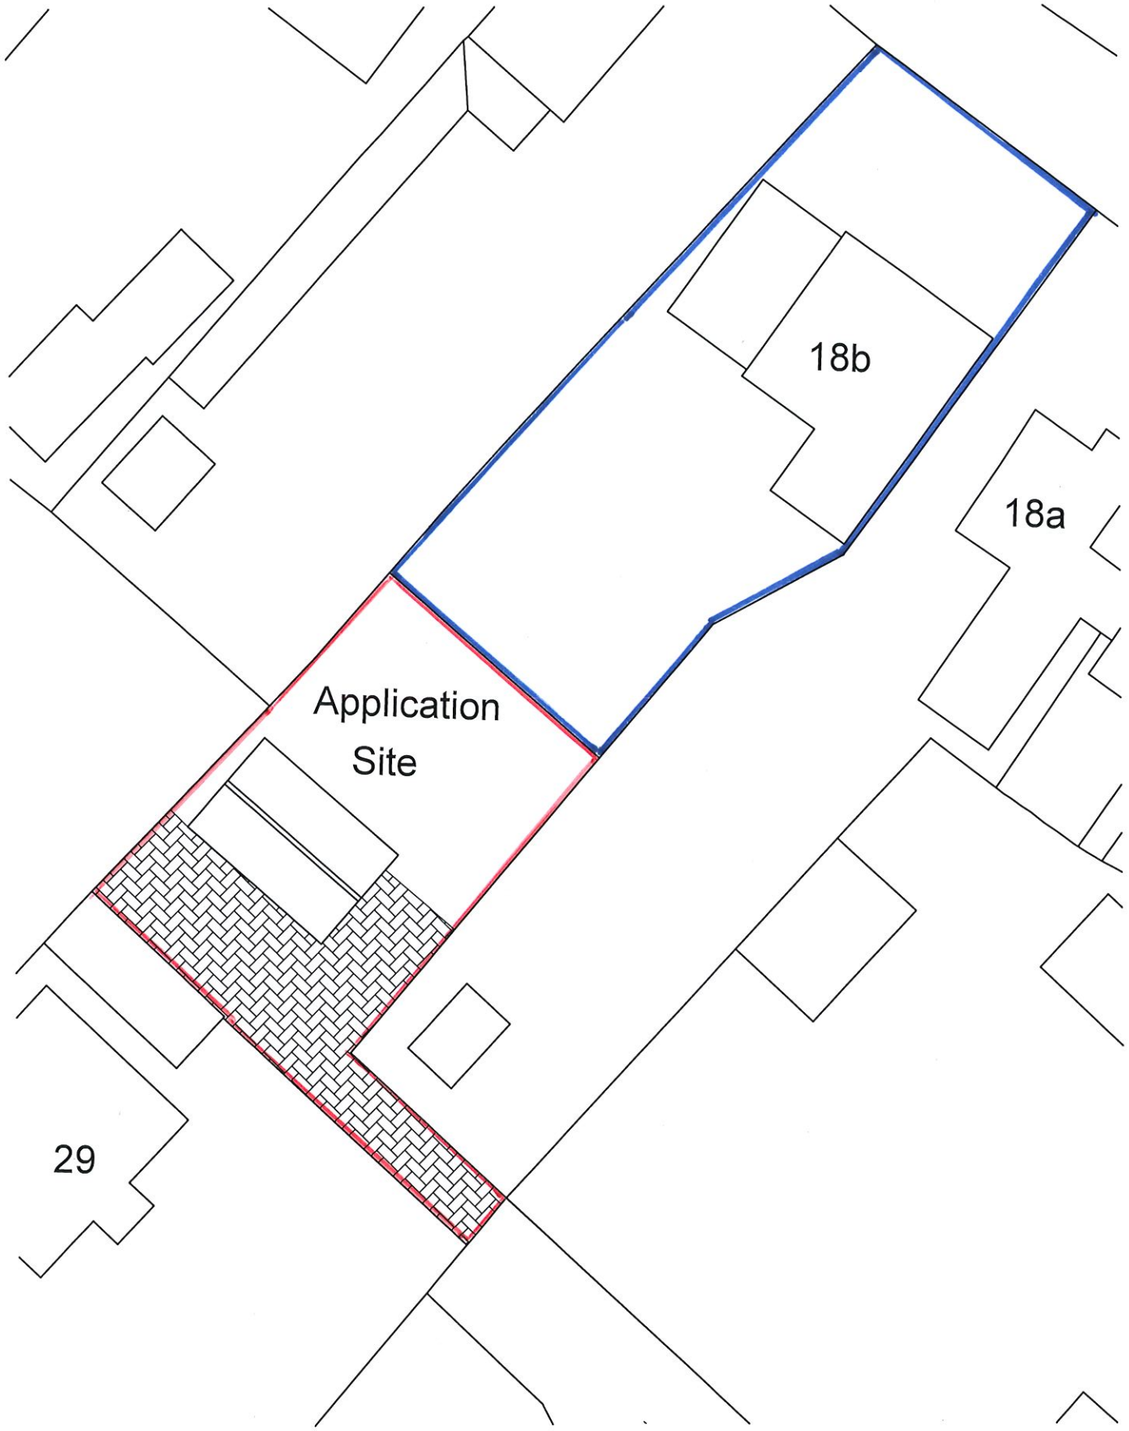

SITE PLAN Scale - 1 : 250

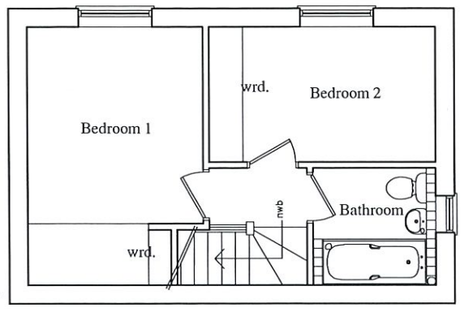

First Floor Plan

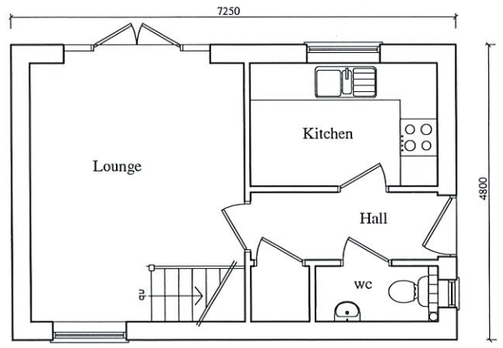

Ground Floor Plan

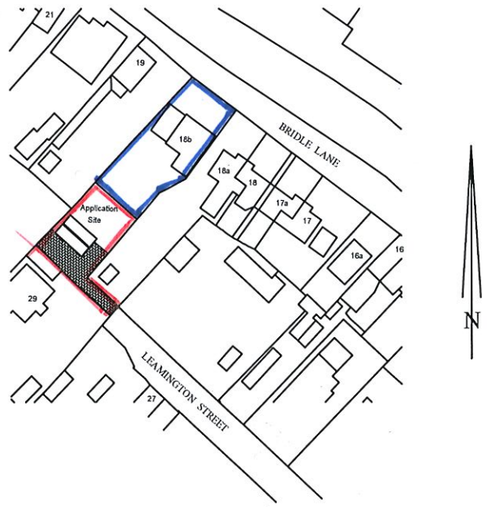

LOCATION PLAN Scale - 1 : 1250

NTR Design
& Build Limited

NTR Design & Build limited
212a Derby Road
Swanwick
Derbys DE55 1AD
Telephone 07966 432317

Email - ntrdesign@btinternet.com

Project Title

Proposed Dwelling
Land off Leamington Street, Ripley,
Derbyshire, DE55 7BJ

Drawing

PLANNING LAYOUT

Scale	Drawn By	Revision
1:250 1:100 1:1250	NTR	
Date	Drawing No	
July 2021	LM1/07/21	