

NO DIMENSIONS TO BE SCALED FROM THIS DRAWING


CDM - RESIDUAL HAZARDS The following are considered to be significant risks relevant to this drawing, which could not be fully mitigated or removed through design:

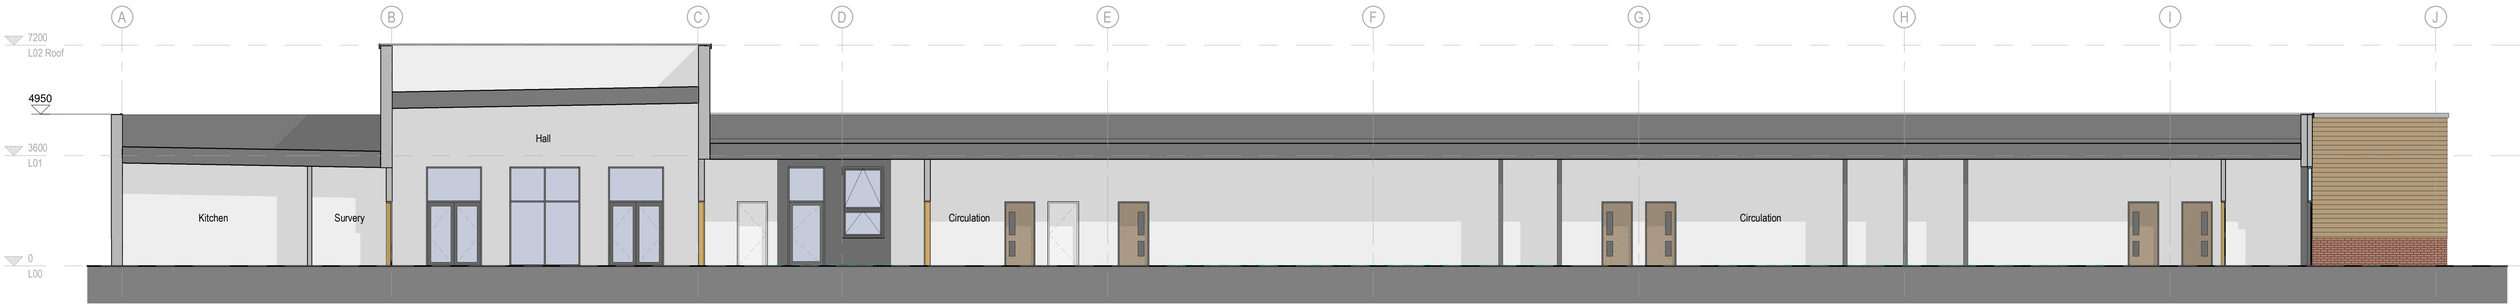

Long Section
1 : 100

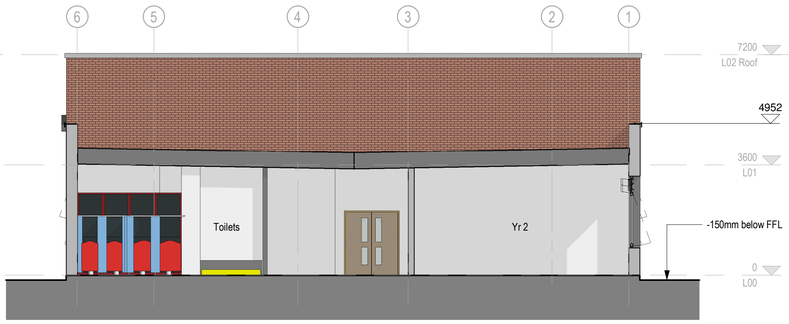

Short Section 1
1 : 100

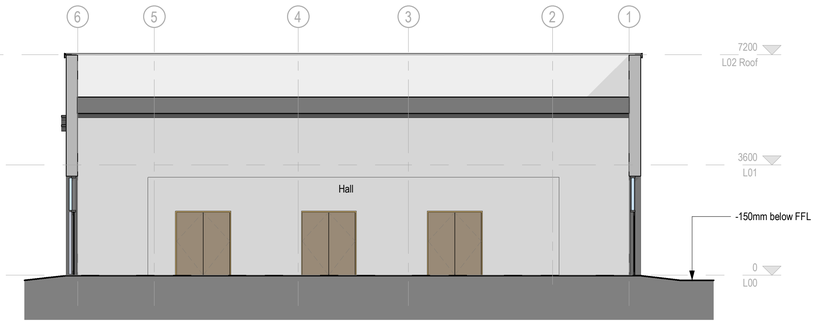

Short Section 2
1 : 100



SCALE 1:100 @ A1

Revision	Date	Drn	Chk
P02 Nursery Removed	03.09.2021	SML	PK
P01 Issued for Planning	08.03.2021	DV	PK

This document references the following files:-

Client
Peveril Securities

Project
Derby Road, Swanwick Primary School

Drawing Title
Proposed Sections

Suitability Status

Job No.	Scale	Size	Rev
201387	**1 : 100**	**@ A1**	**P02**

Drawing Number
201387 - PEV - 01 - ZZ - DR - A - 4100
Project Code | Originator | Zone | Level | Type | Role | Number

PICK EVERARD **PEVERIL SECURITIES**

T 0345 045 0050 www.pickeverard.co.uk

This drawing is issued for the sole and exclusive use of the intended recipient and is subject to copyright in favour of Pick Everard. Pick Everard does not accept any responsibility or liability whatsoever for its use by a person other than the intended recipient.