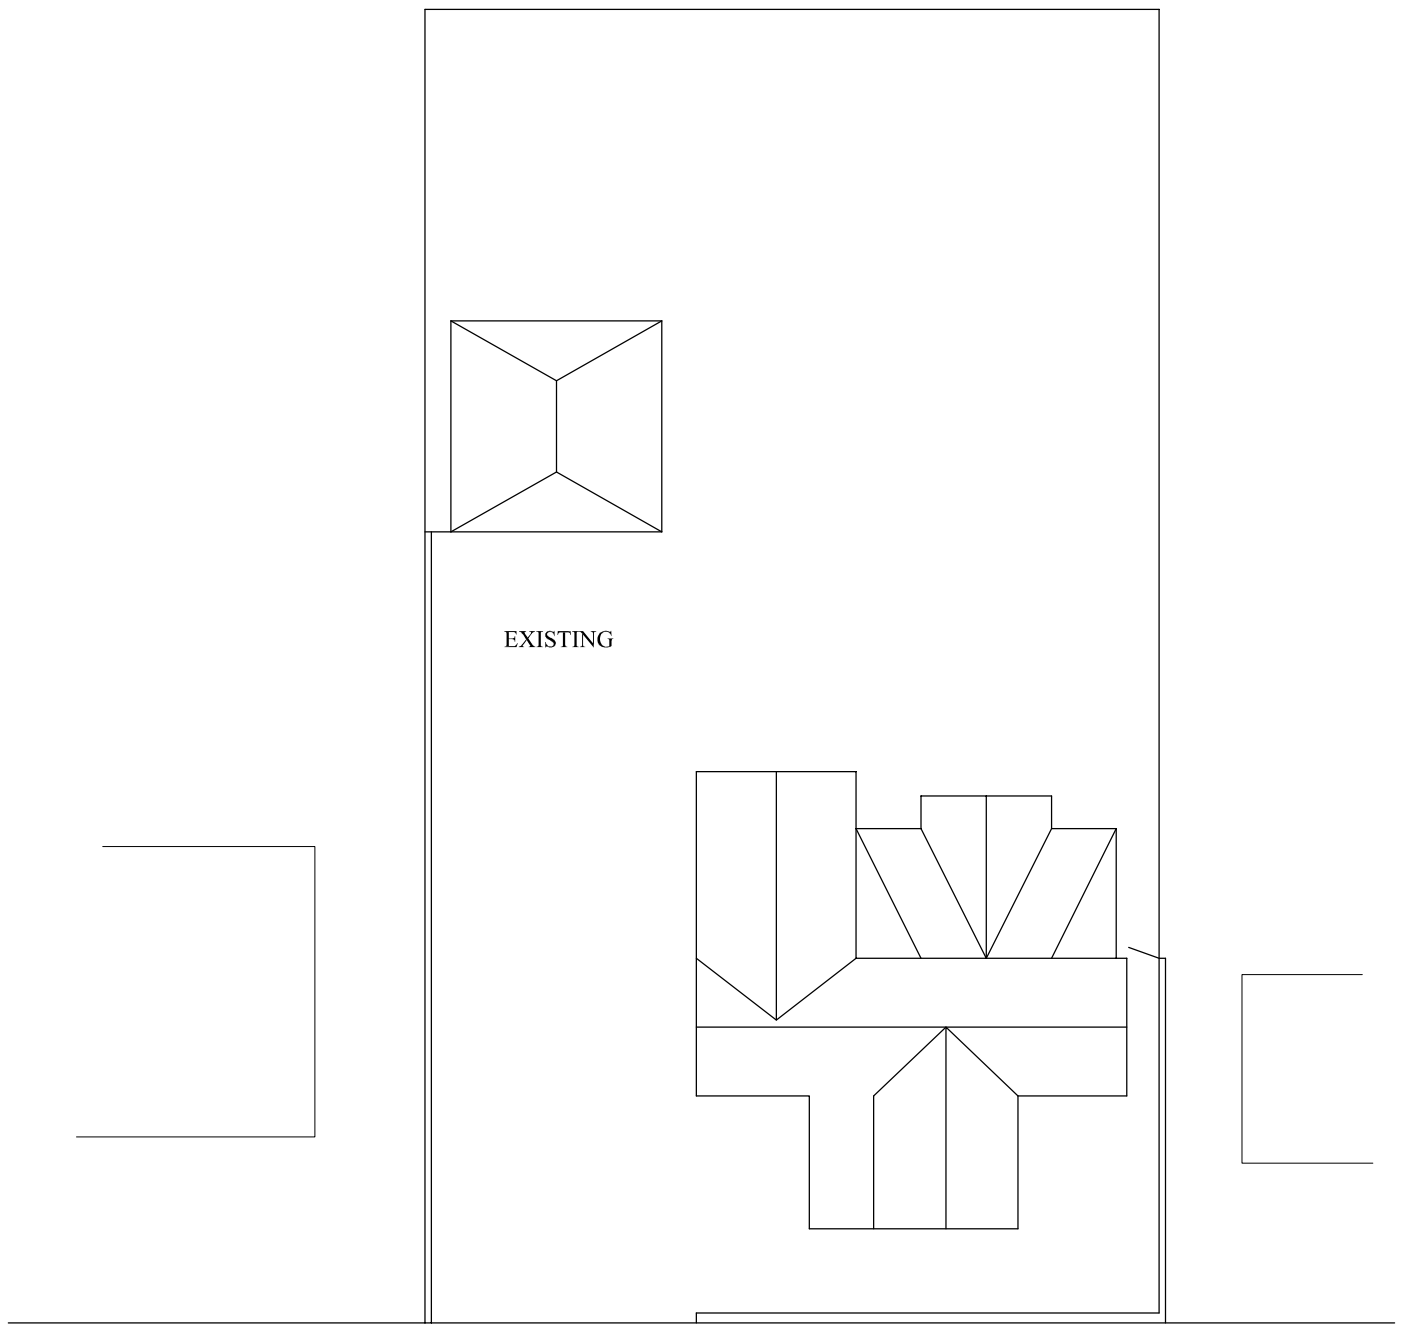

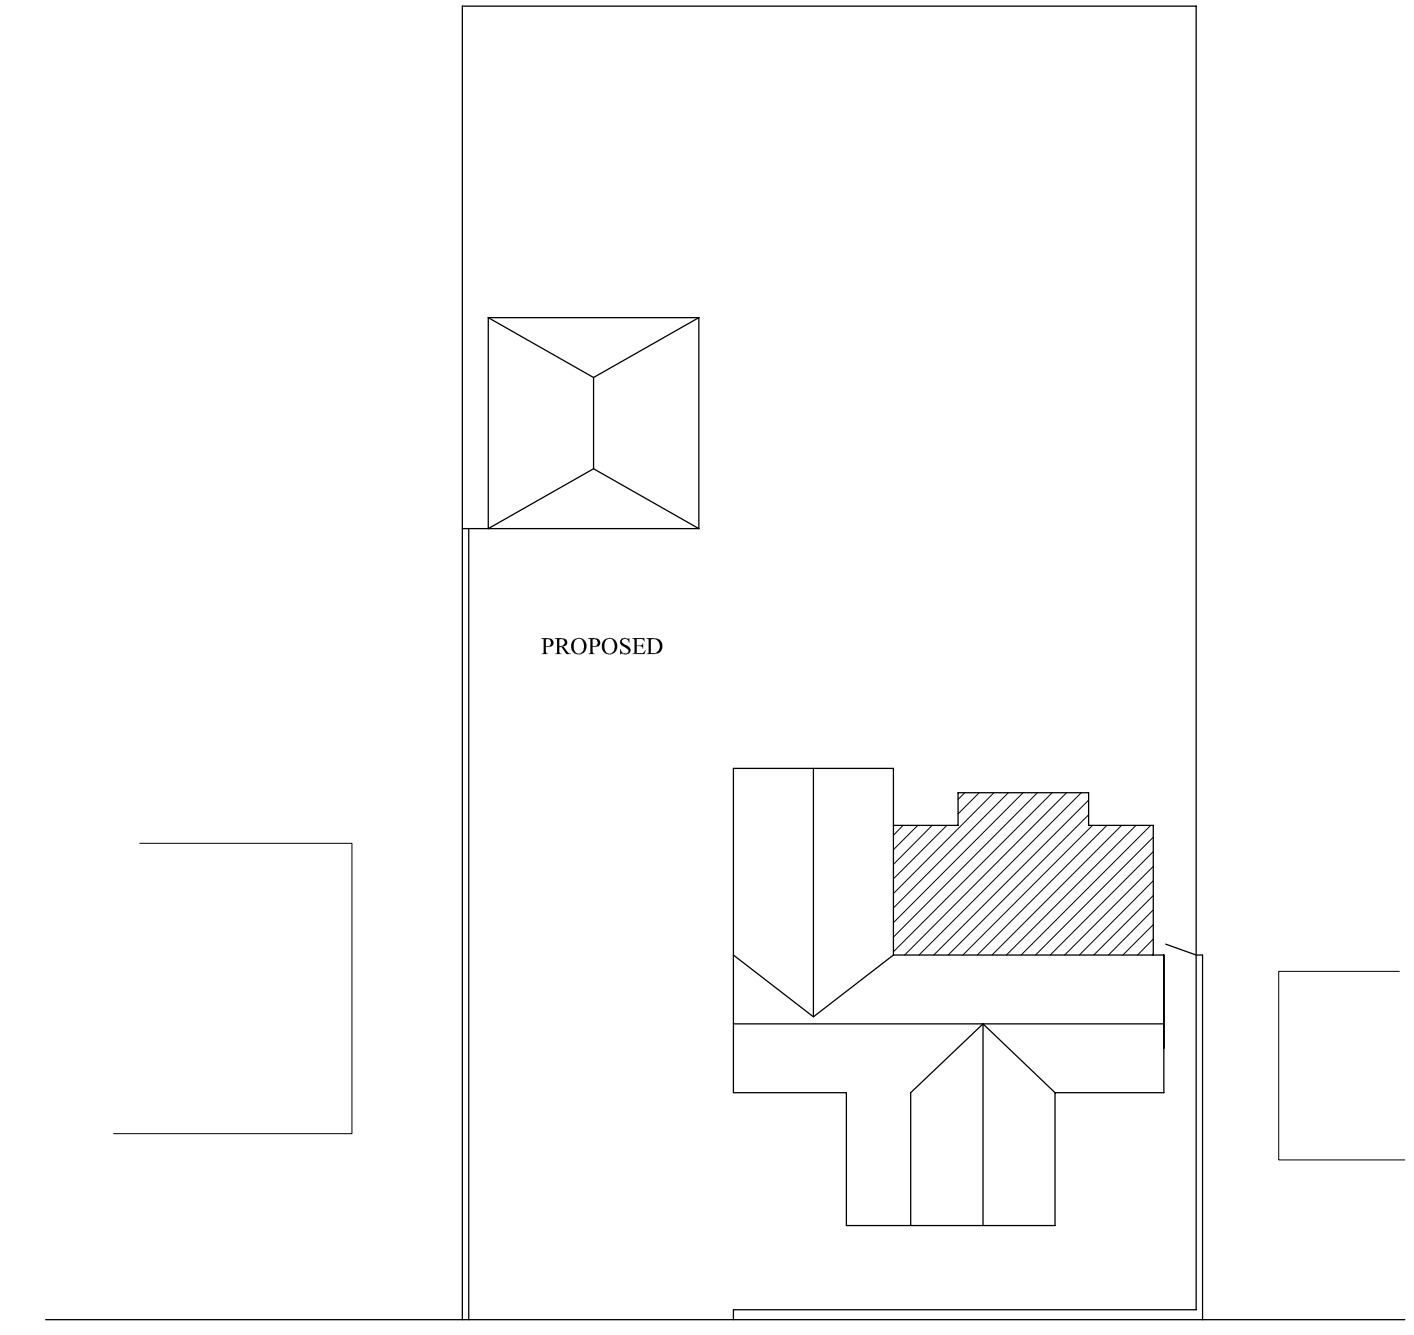

PROJECT: **Proposed Lean To Structure 27 Wilmot Street Heanor Derbyshire DE75 7EF**	STATUS	DATE	NOTE	BY	DRAWING STATUS: *APPROVAL*	DRAWING TITLE: **Block Plan**	DRAWN BY:
					DATE DRAWN: **16-09-2021**		
CUSTOMER: **Mr & Mrs L Lowe**						DRAWING NUMBER: **L001**	REVISION: **P1**
					SCALE: **1:250@ A3**		
	P1	16/09/20	Approval issue				