Existing Rear View



Proposed Rear View

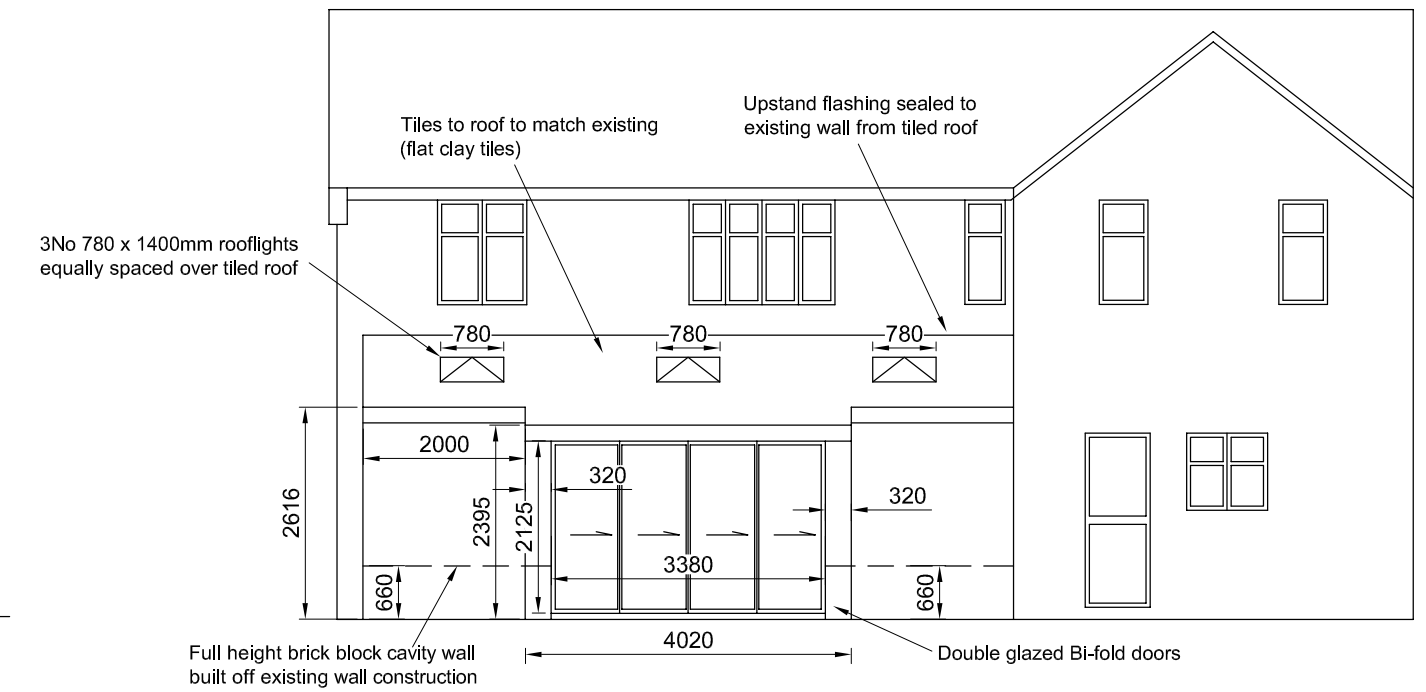

Existing Side View



Proposed Side View

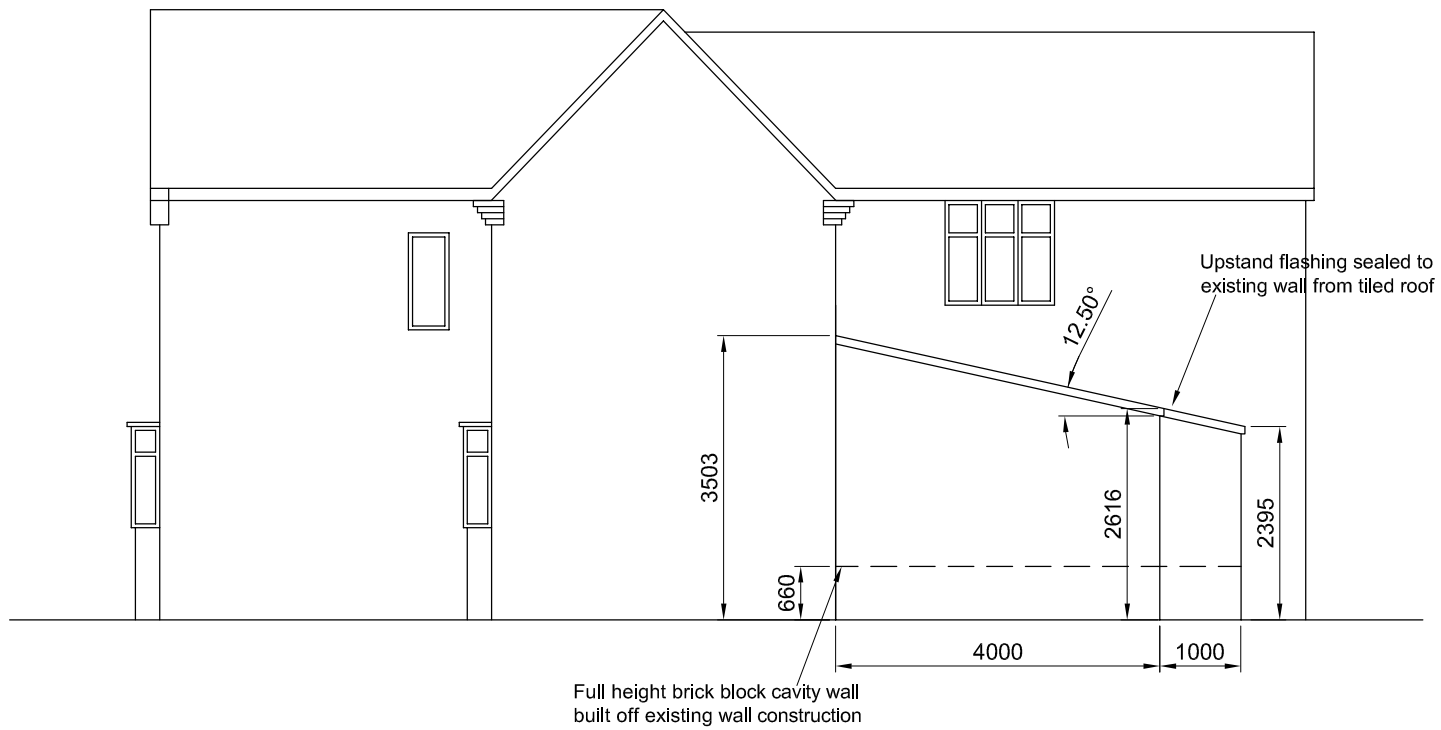

PROJECT:

Proposed Lean To Structure
27 Wilmot Street Heanor Derbyshire
DE75 7EF

CUSTOMER:

Mr & Mrs L Lowe

STATUS	DATE	NOTE	BY
P1	16/09/20	Approval issue	

DRAWING STATUS: ***APPROVAL***

DATE DRAWN: **16-09-2021**

SCALE: **1:100@ A3**

DRAWING TITLE: **Existing And Proposed Elevations**

DRAWN BY:

DRAWING NUMBER: **L002**

REVISION: **P1**