
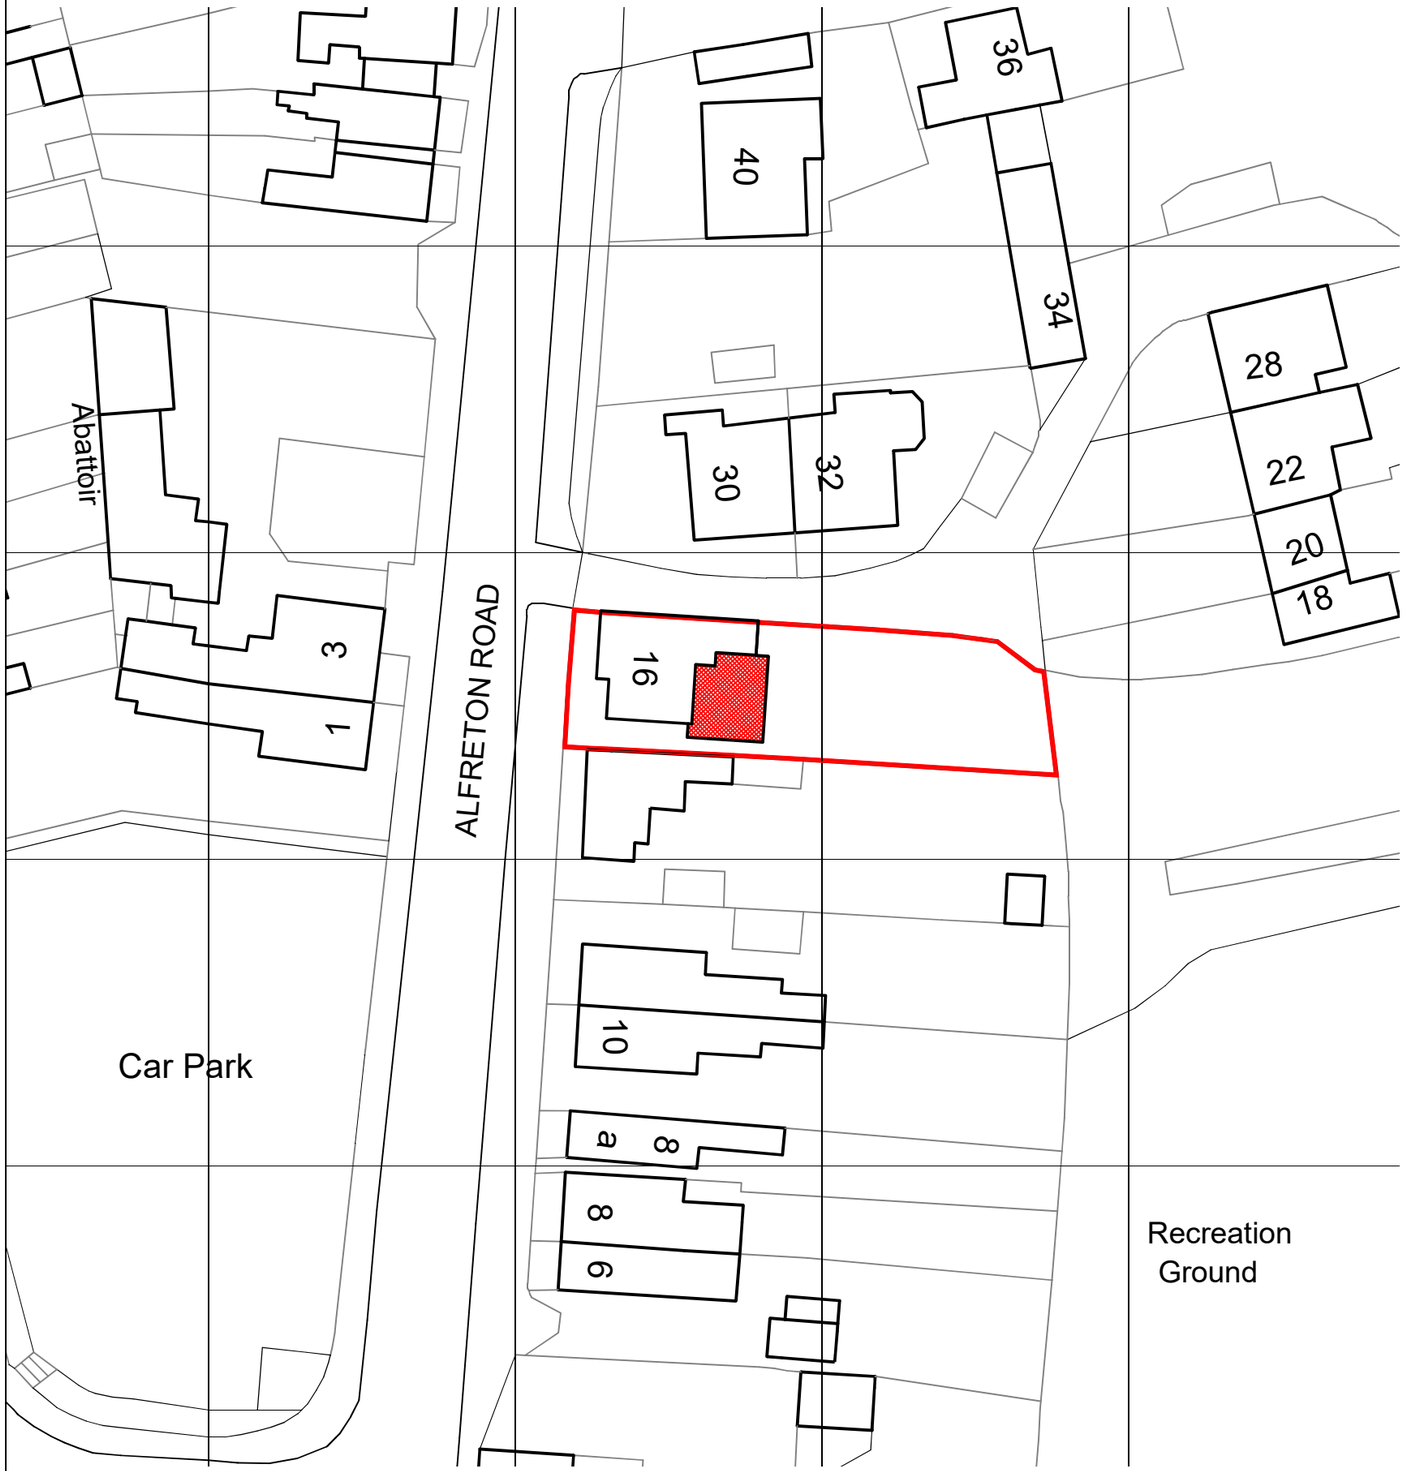


SITE BLOCK PLAN @ 1:500

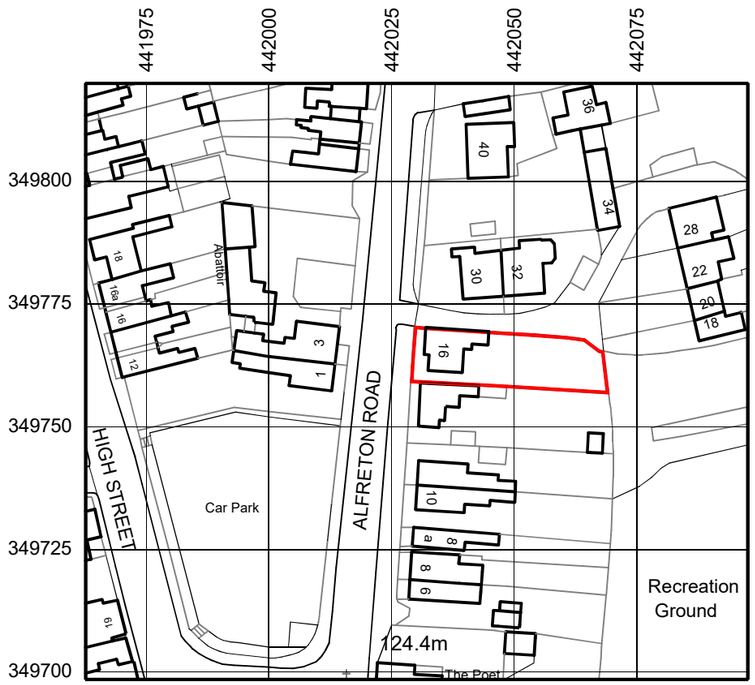

© Crown copyright 2021 Ordnance Survey 100053143
Cadastral data is subject to Crown copyright and is reproduced with permission of HM Land Registry.

SITE LOCATION PLAN @ 1:1250

DRAWN	DM	DATE	2-9-2021
SIZE	A3	SCALE	1:500 & 1:1250
NO.	DMA-099-001	REV	

SITE LOCATION PLAN & BLOCK PLAN

PROPOSED EXTENSION TO 16 ALFRETON ROAD CODNOR

REV	DATE	BY	DESCRIPTION

DARREN MAYNER ARCHITECTURE
54 ROWTHORNE AVENUE
SWANWICK ALFRETON
DE55 1RZ 01773 602082
www.mayner-architecture.co.uk