

Front Elevation

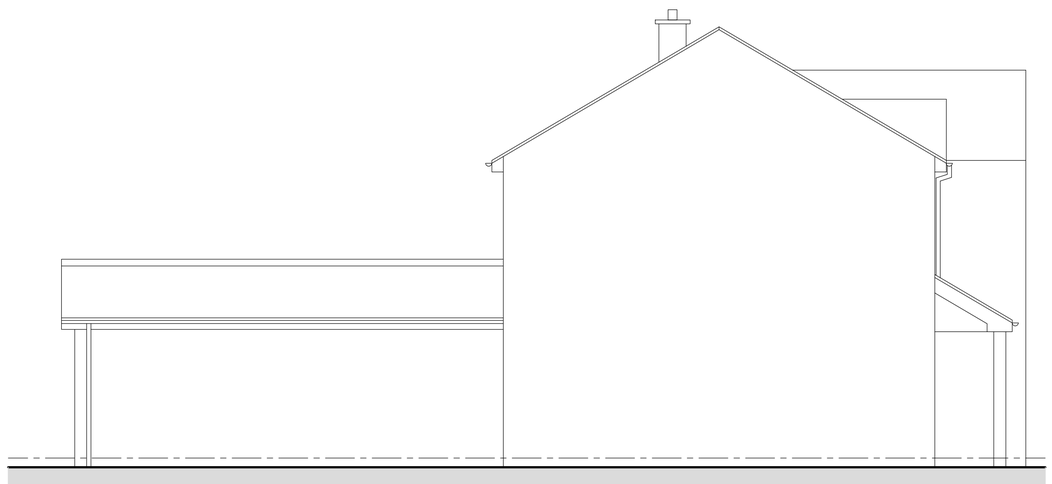

Side Elevation

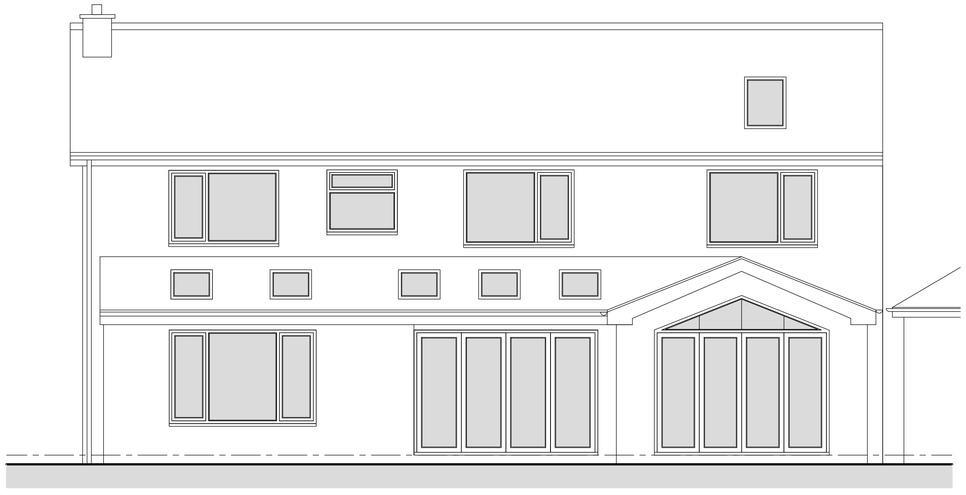

Rear Elevation

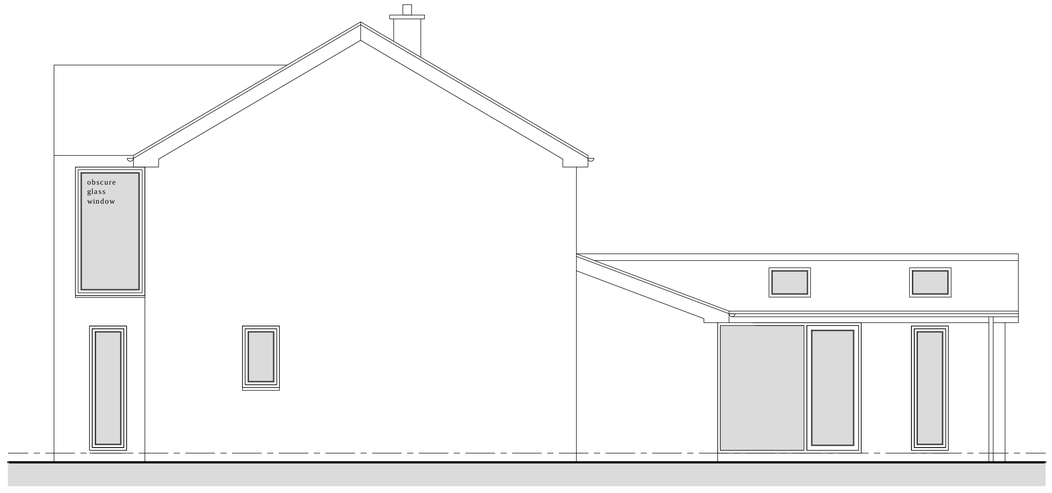

Side Elevation

0 0.5 1 2 3 4 5
Metres at scale 1:50

Revisions:

A	16.08.2021	Scheme revised to reflect updated boundary conditions.
B	27.09.2021	Obscure glass window added to front balcony.

Notes:

The copyright of this drawing belongs to Paul Hicking Associates and shall not be reproduced without their written consent.
Do not scale from this drawing.

12 Beaurepaire Crescent
Belper
Derbyshire
DE56 1HR
T : 07856 729813
E : paul@hicking.plus.com

Paul Hicking Associates

62 Hall Farm Road, Duffield

Elevations as Proposed

Drawing No:	Revision:	Scale:	Status:
2160 - 06	**B**	1:50 @ A1	Planning