0 25 50 100 200

SCALE BAR 1:1250

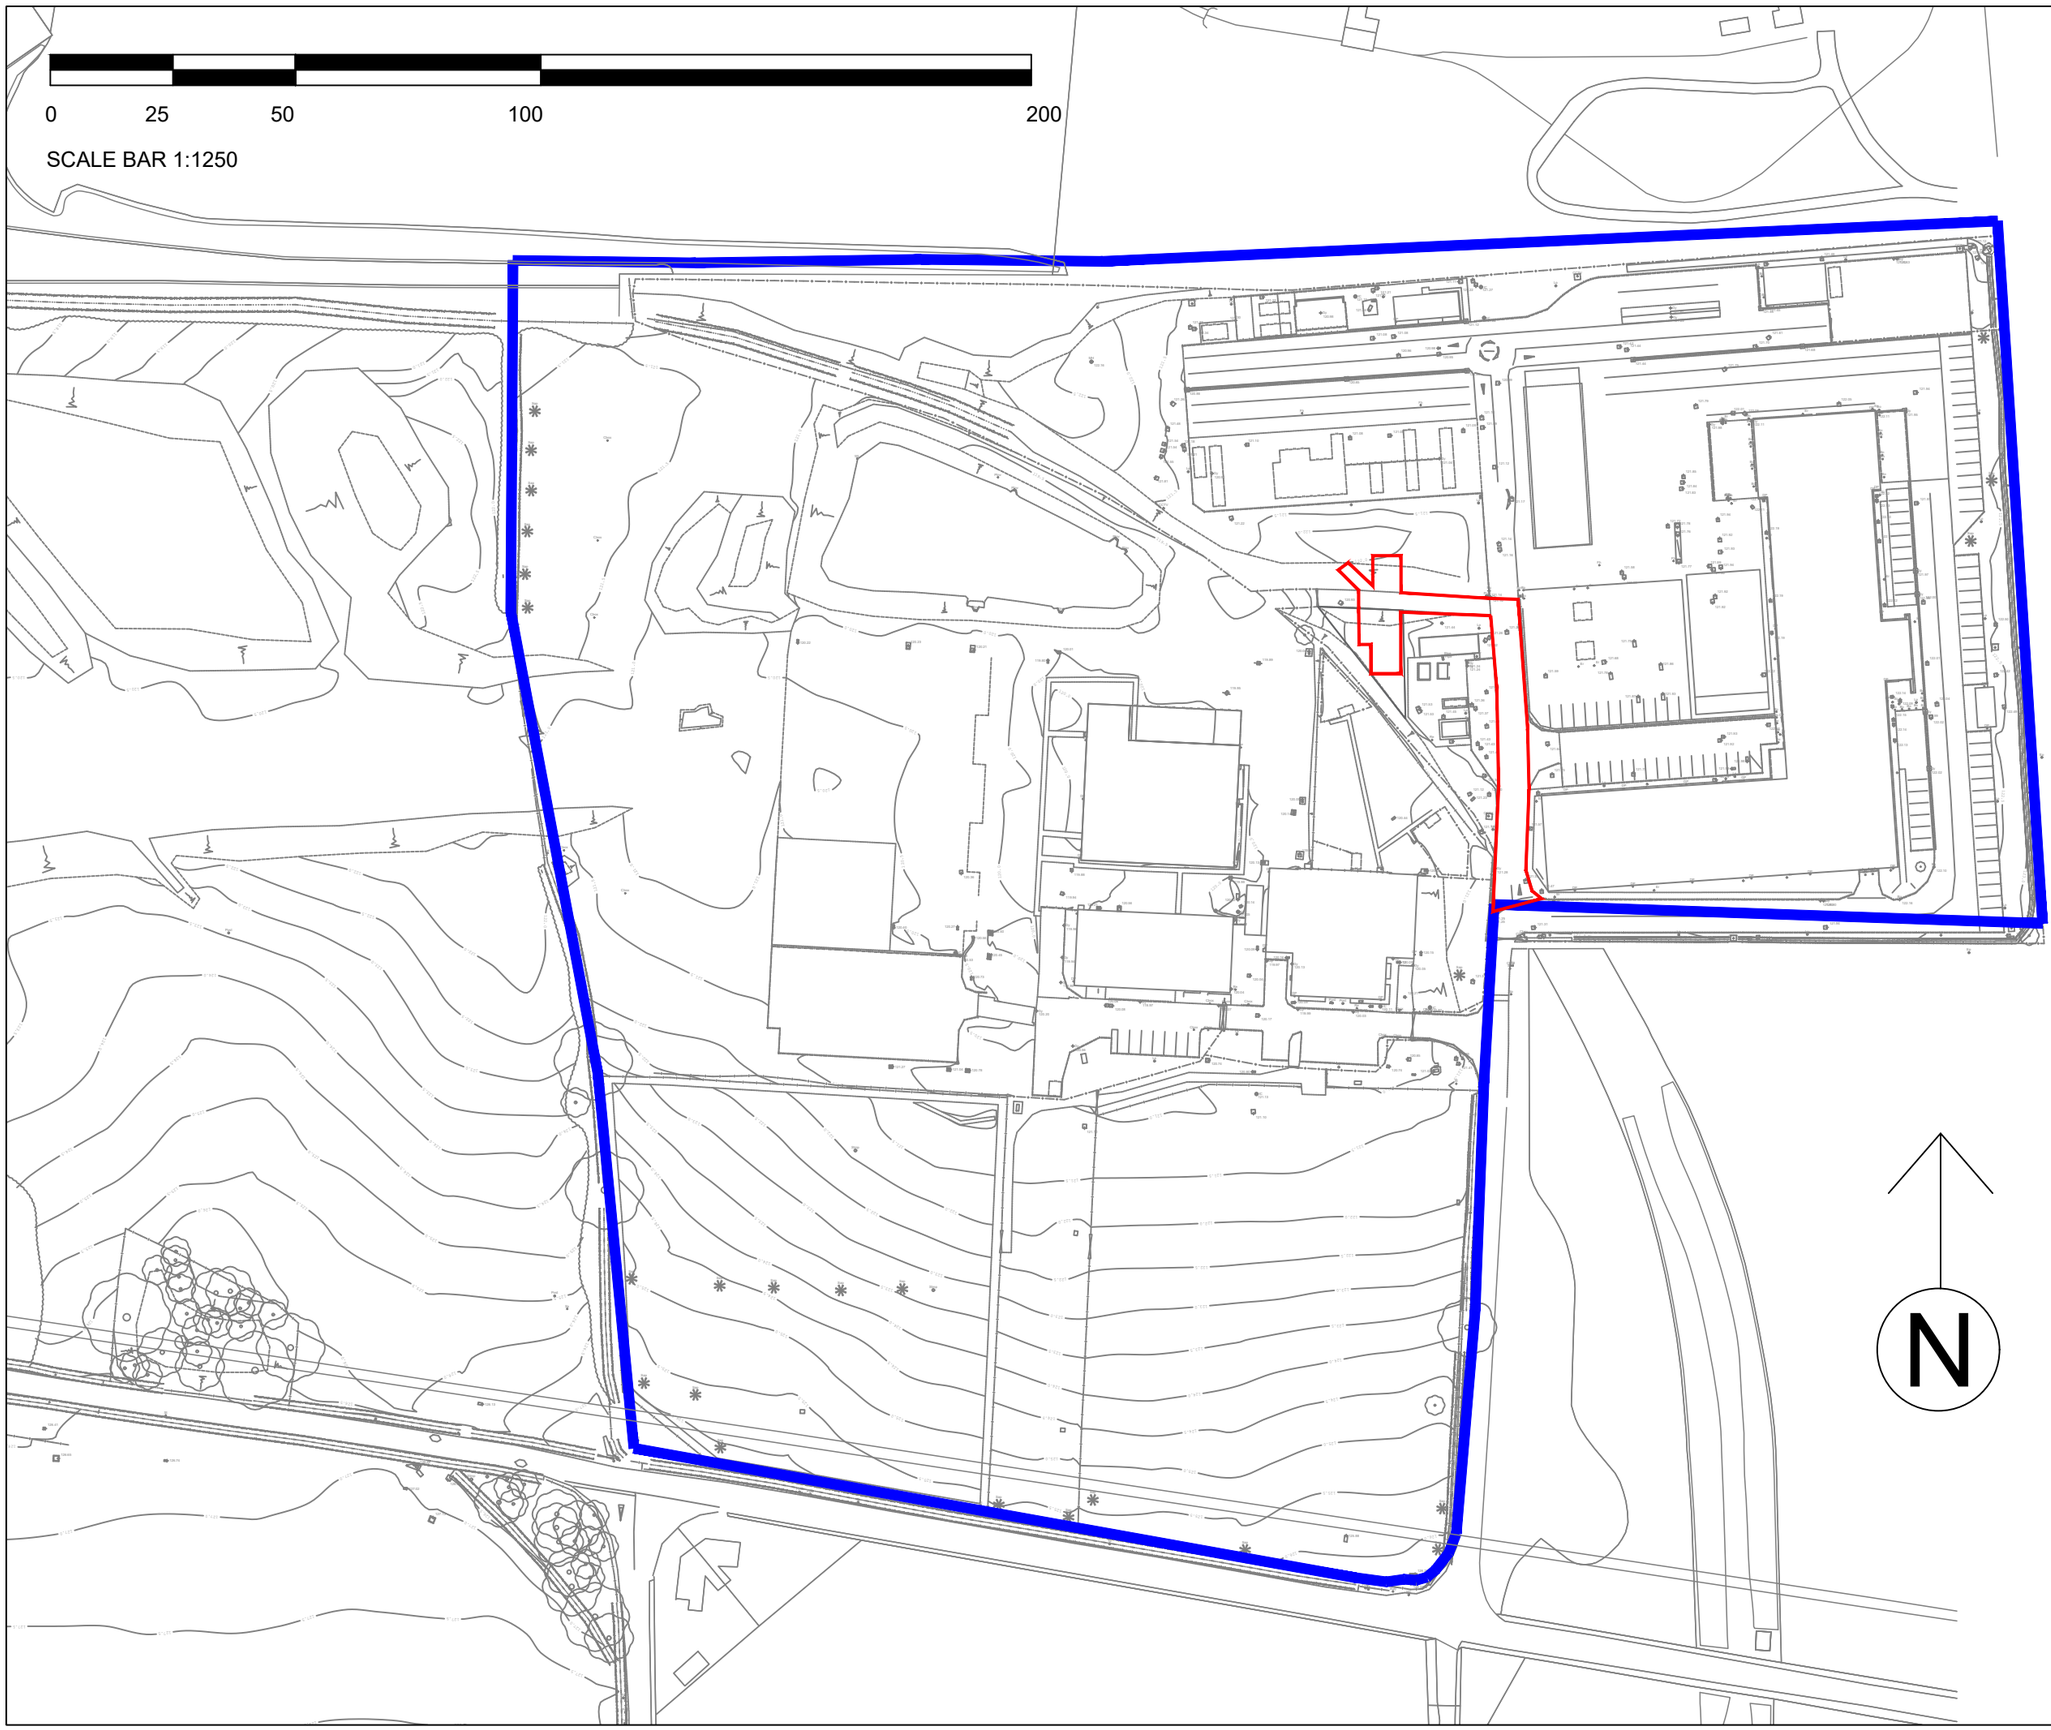


***General Notes***

Copyright of this drawing belongs to Make Consulting and its subsidiary and associated companies and no part thereof may be reproduced or utilised in any way whatsoever without the prior written consent of Make Consulting.

DO NOT SCALE

Figured dimensions shall be taken in preference to scaled dimensions and any discrepancies or errors are to be referred to the Designer. Contractors, sub-contractors and suppliers must verify all dimensions on site before commencing work or making any fabrication drawings.

***Drawing Issue Notes:***

| Rev | Issue Date | Revision Notes: |
|---|---|---|
| Rev A | 24.09.2021 | Revision Notes: Change to red line |

make consulting

***Project***

Training Building Planning Drawing

***Property Ref***

DPCC

***Drawing Title***

Location Plan

| | | |
|---|---|---|
| ***Revision*** | ***Date*** | 19/04/21 |
| | ***Scale*** | A3 @ 1:1250 |
| ***Drawing No.*** 2213-558-Training_006 | ***Drawn*** | ET |
| | ***Checked*** | HR |

| | | | |
|---|---|---|---|
| Preliminary | | For Approval | |
| Planning Issue | | Building Reg. Issue | |
| Tender Issue | | Construction Issue | |
| As Built | | Furniture Layout Issue | |

© copyright