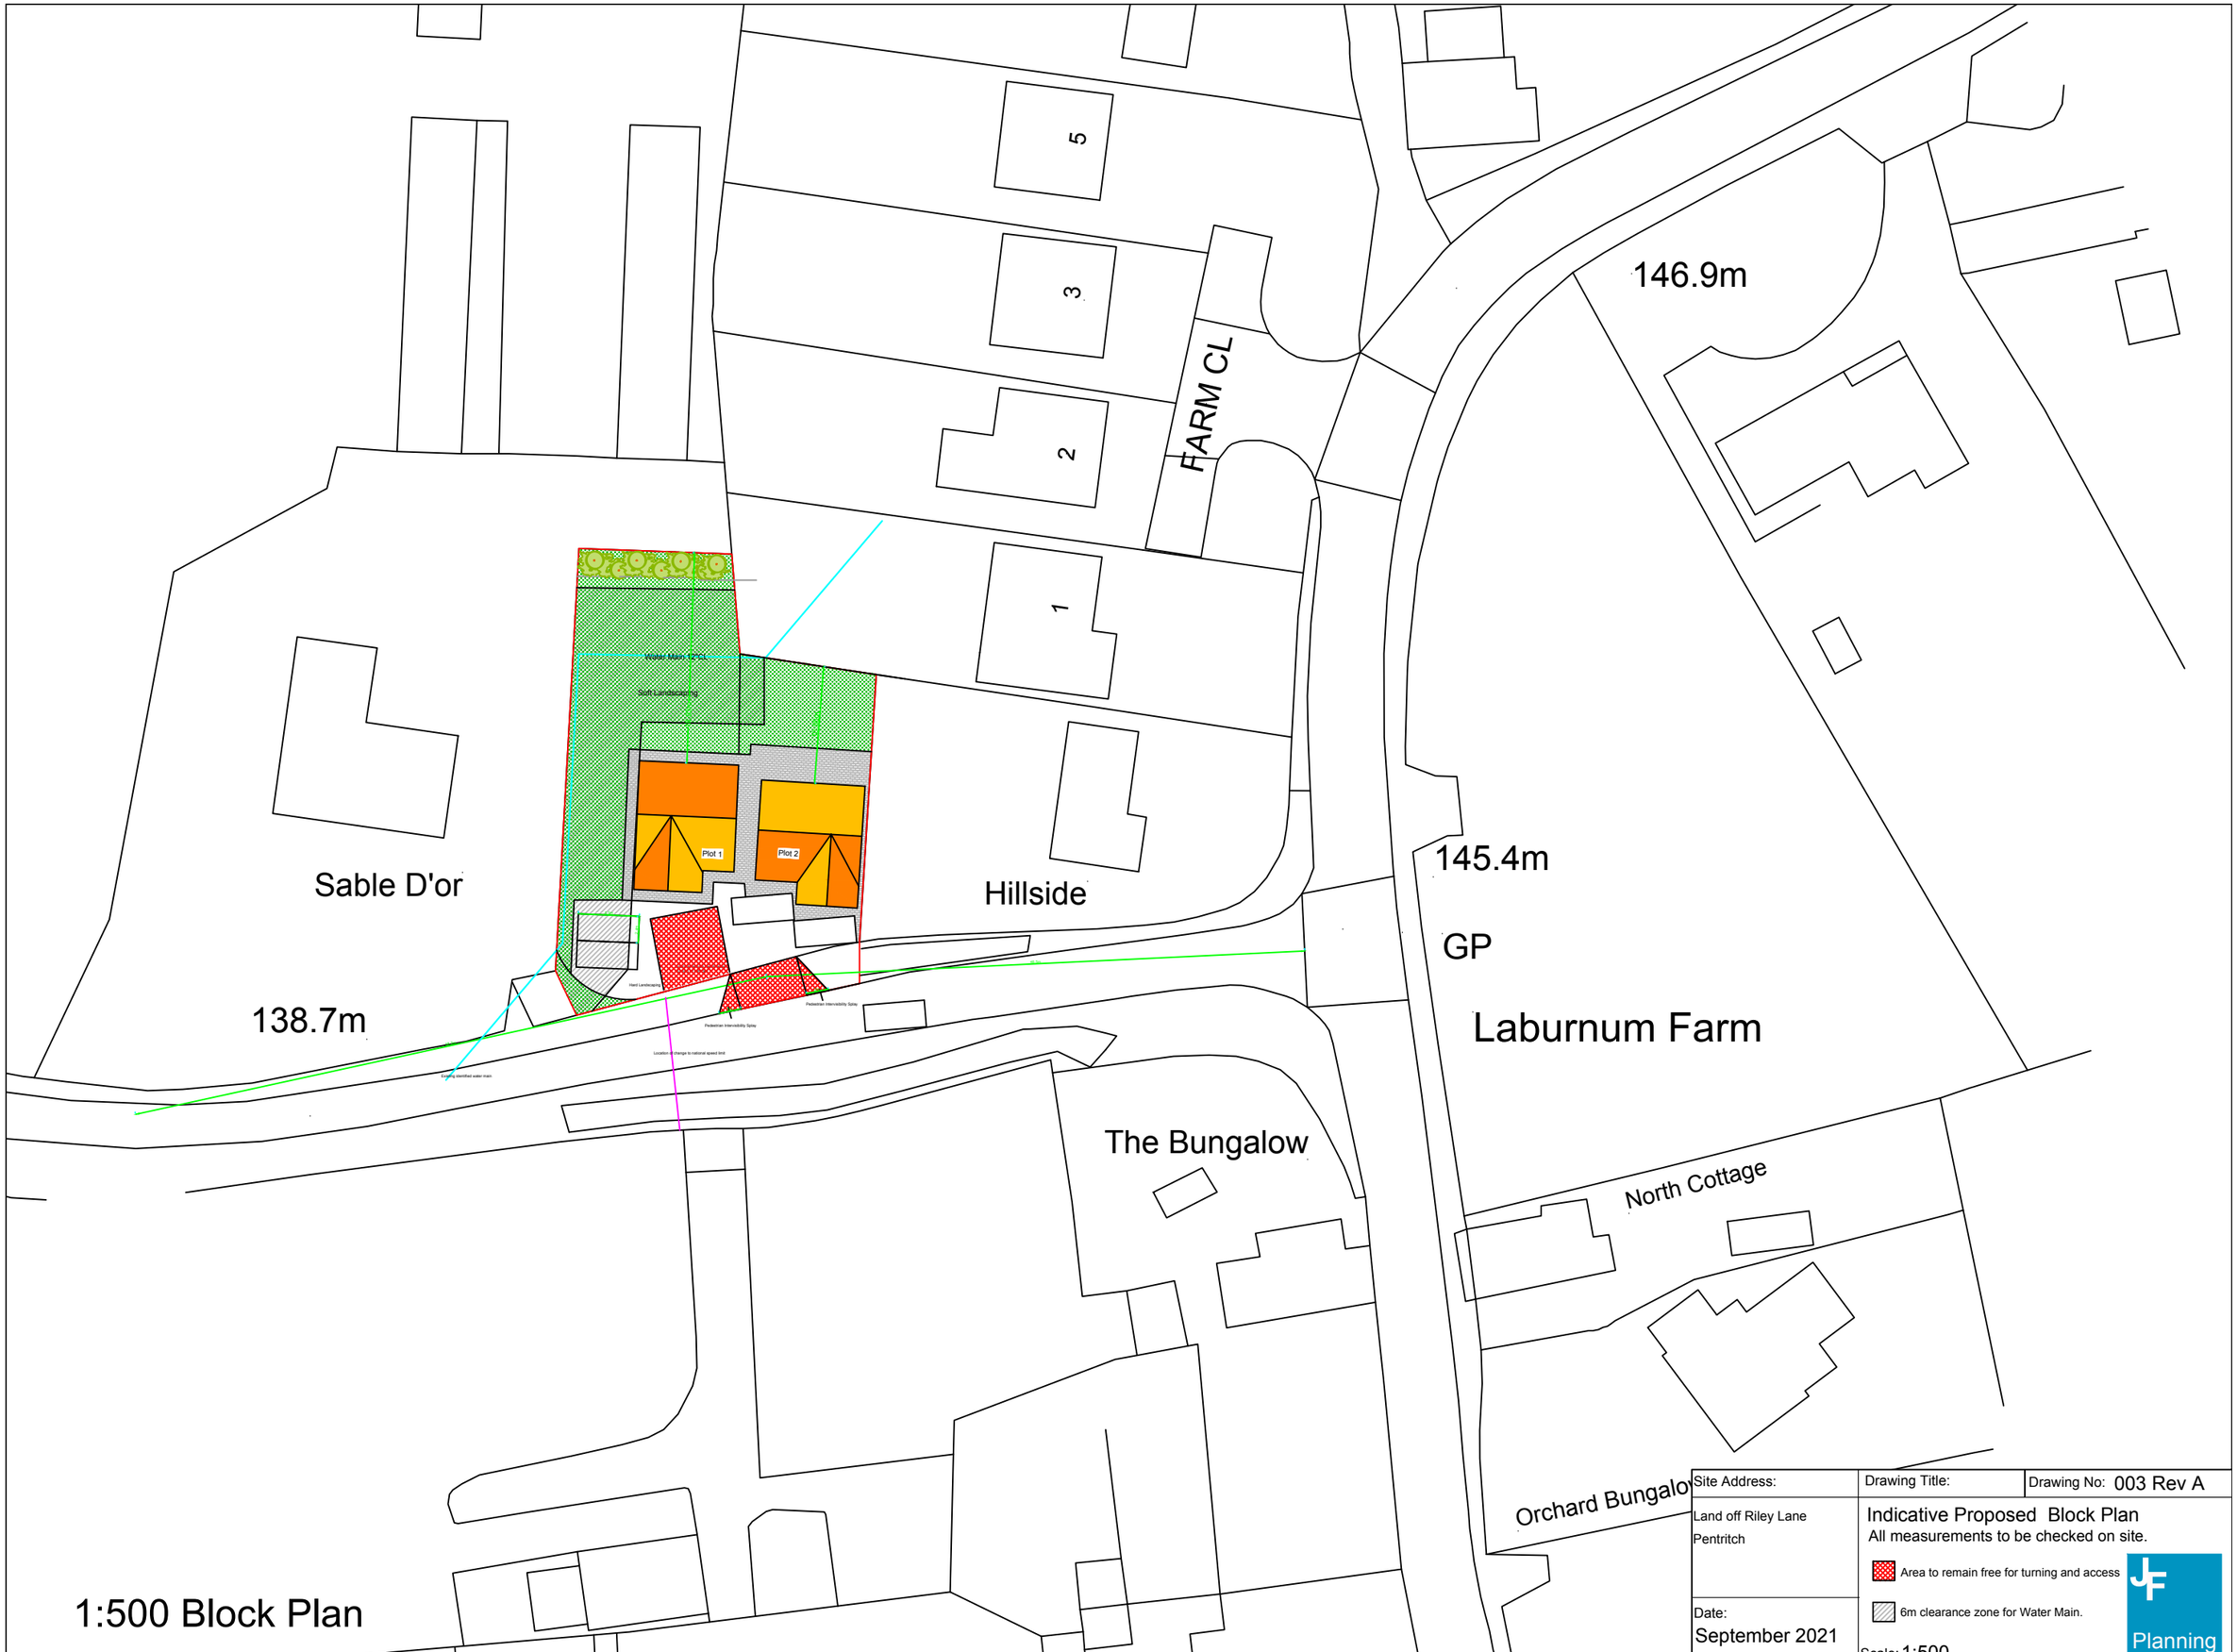


Site Address:	Drawing Title:	Drawing No: 003 Rev A
Land off Riley Lane Pentritch	Indicative Proposed Block Plan All measurements to be checked on site. Area to remain free for turning and access 6m clearance zone for Water Main.	
Date: September 2021	Scale: 1:500	JF Planning