
Scale 1:100

0 1 2 3 4 5 10

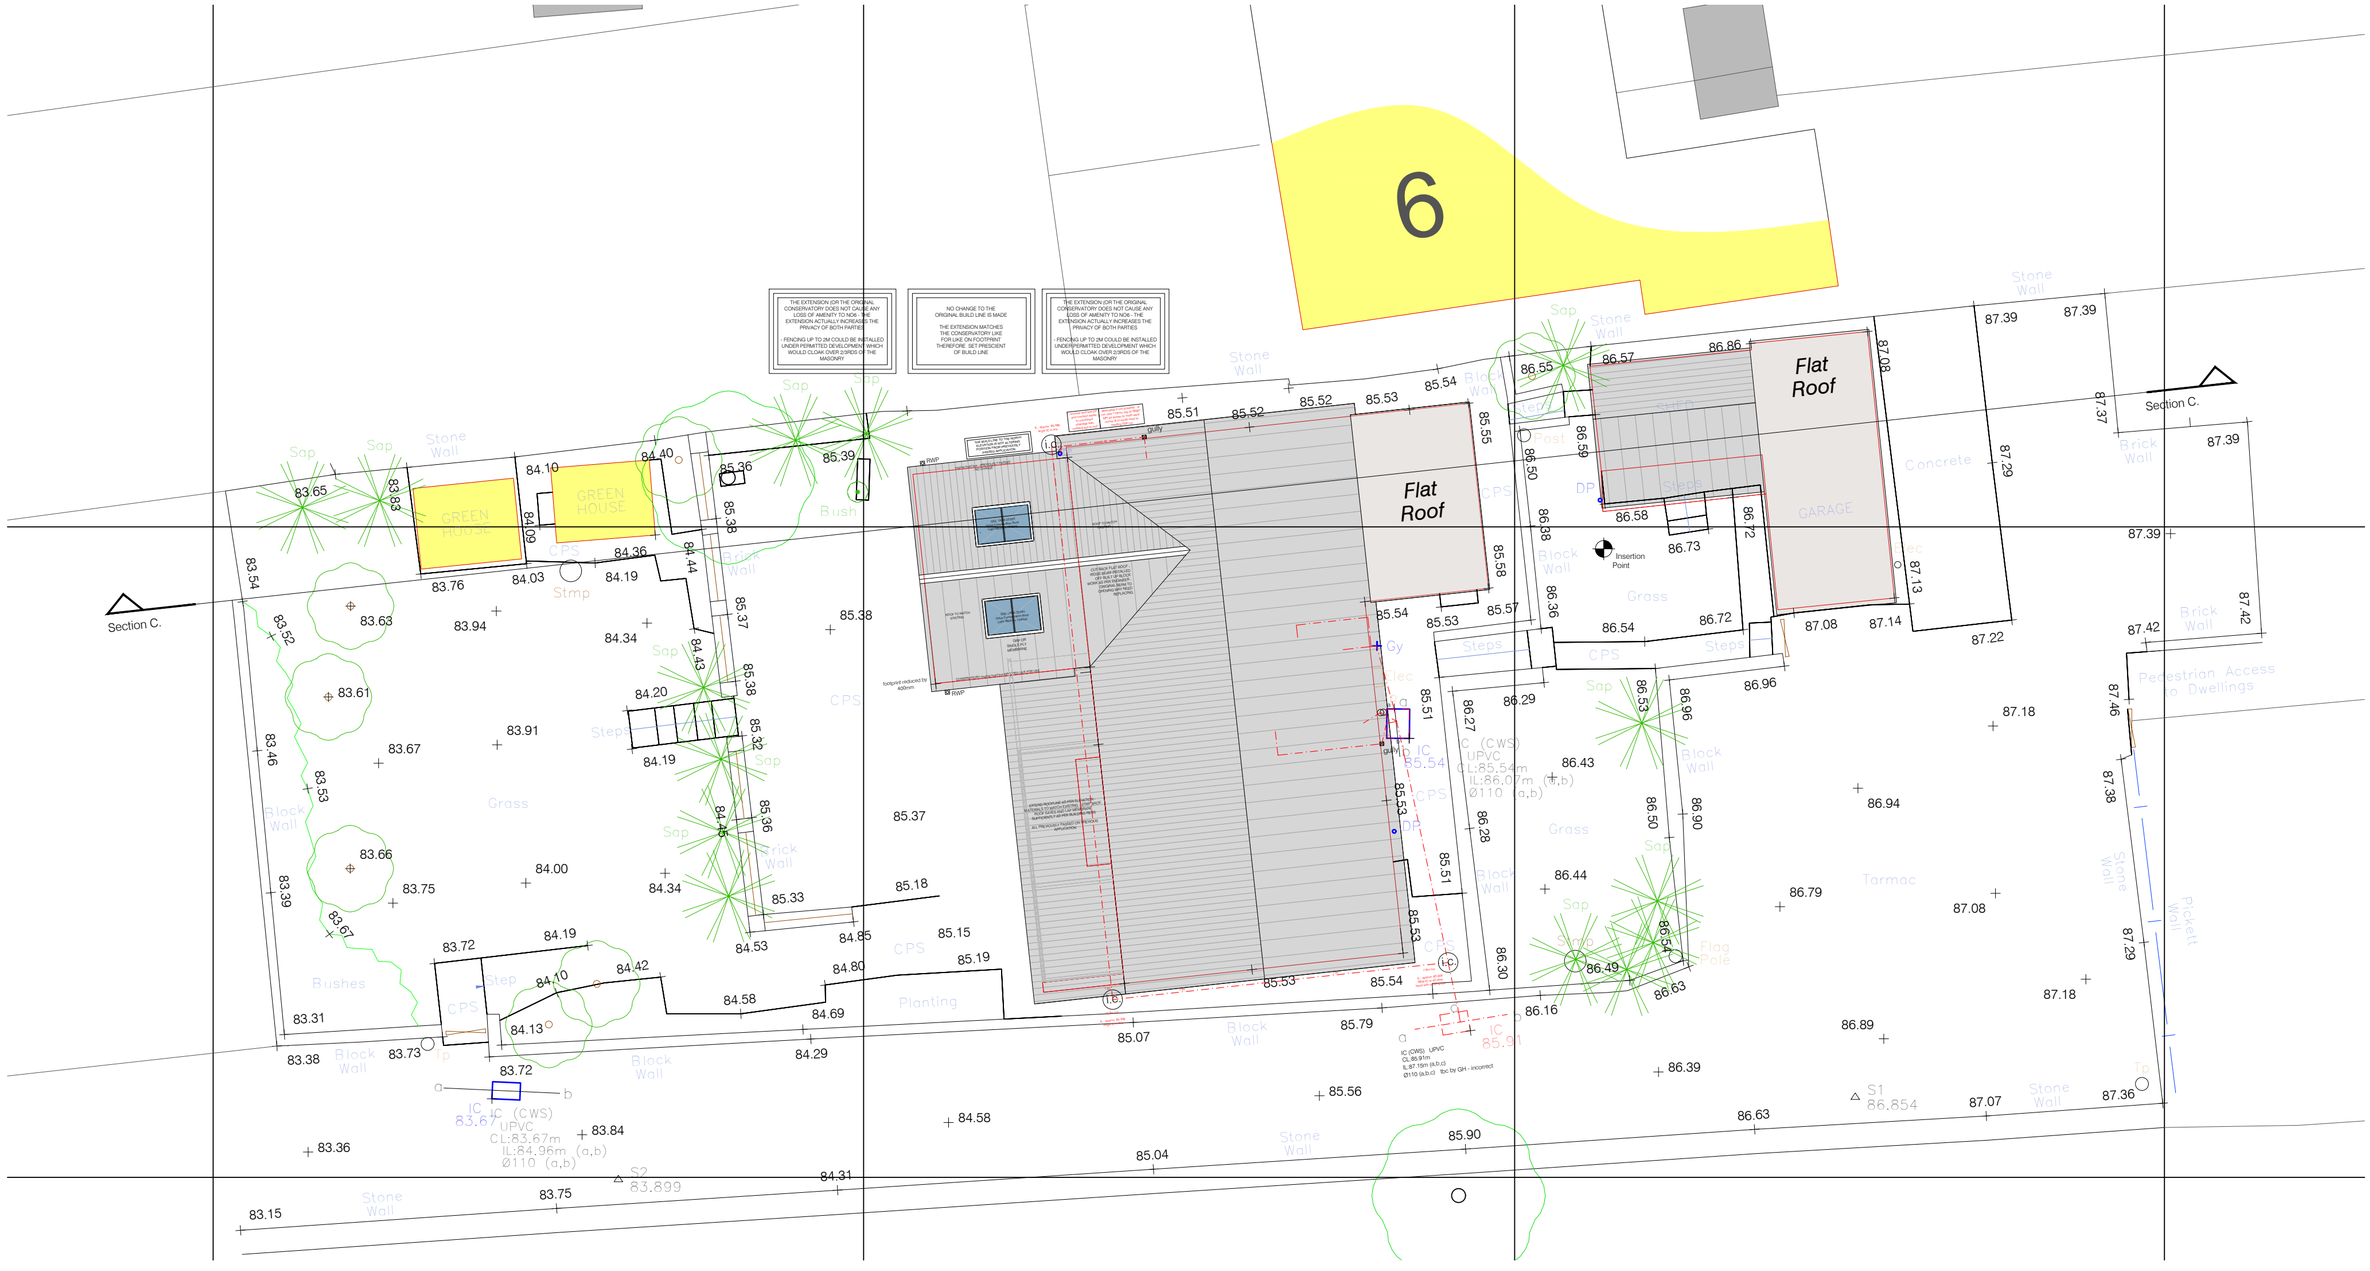

S.G ARCHITECTURAL DESIGN
Tel: 07817034426. sgarchitecturaldesign@gmail.com.
www.sgarchitecturaldesign.com

1 ST PETERS CLOSE, GREEN LANE, BELPER

06 - PROPOSED BLOCK PLAN - RESUBMISSION

SG PROJECT NO	PAPER SIZE	DRAWN BY
201	A2	SG

REVISION: PLANNING

SCALES: 1:100

NORTH

Drawing measurements shall not be obtained by scaling. Verify all dimensions prior to construction. Immediately report any discrepancies on this document to SG ARCHITECTURAL DESIGN.

REV.	DESCRIPTION	DATE	BY	CHK'D
P1	FIRST ISSUE	27-09-21	SG	SG

Scale 1:50

0 1 2 3 4 5