RESUBMISSION DRAWINGS

- EXISTING FOOTPRINT OF THE CONSERVATORY TO BE DEMOLISHED IS TO BE MATCHED LIKE FOR LIKE (400MM WIDER TO THE RHS WALL ADJACENT TO THE VERANDA EXTENSION THAT WAS PREVIOUSLY PASSED

- ROOF LINE TO EXTENSION IS 95MM HIGHER - BUT RIDGE IS NOW FURTHER AWAY FROM NORTH BOUNDARIES AS THE FULL WIDTH OF THE ORIGINAL FOOTPRINT IS UTILISED

INTERNAL SPACE WAS LIMITED SO THE CLIENT WISHES TO WIDEN SLIGHTLY

- THE GABLE FRAME PREVIOUSLY PASSED HAS ALSO BEEN OMITTED DUE TO EXCESSIVE INCREASE IN MATERIAL COSTS

A STANDARD SLIDING DOOR (MATCHING ALUMINUM AS PREVIOUSLY PASSED RESUBMITTED

NO CHANGES ARE MADE TO THE VERANDA / ROOF LINES & MATERIALS THAT WERE PREVIOUSLY PASSED

NO ALTERATIONS ARE MADE EXCEPT WIDENING THE FOOTPRINT OF THE EXTENSION AREA

Scale 1:50

0 1 2 3 4 5

S.G ARCHITECTURAL DESIGN
Tel: 07817034426 sgarchitecturaldesign@gmail.com
www.sgarchitecturaldesign.com

1 ST PETERS CLOSE, GREEN LANE, BELPER

12 PROPOSED ELEVATIONS - REV 5- RESUBMISSION


JOB/PROJECT NO	PAPER SIZE	DRAWN BY
201	A1	SG


STATUS PLANNING

SCALES 1:50

Drawing measurements shall not be obtained by scaling. Verify all dimensions prior to construction. Immediately report any discrepancies on this document to SG ARCHITECTURAL DESIGN.


REV.	DESCRIPTION	DATE	BY	CHK'D
P1	FIRST ISSUE	06-05-21	SG	SG
P2	REVISION ALTERED ROOF STYLE AS PER PLANNERS	14-07-21	SG	SG
P3	RENDER CHANGED TO BRICK ON THE EXTENSION AS PER LA	29-07-21	SG	SG
P4	RESUBMISSION FOLLOWING APPROVAL - EXTENSION WIDENED 400MM TO MATCH ORIGINAL CONSERVATORY FOOTPRINT - ROOF LINE TO EXTENSION IS 95MM HIGHER BUT RIDGE IS FURTHER AWAY FROM NORTH BOUNDARIES - NO OTHER ALTERNATIONS FROM PREVIOUS APPROVAL -	29-09-21	SG	SG

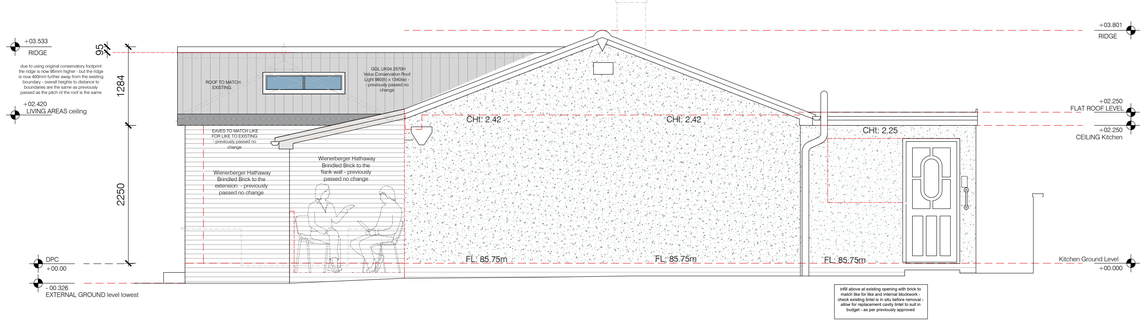

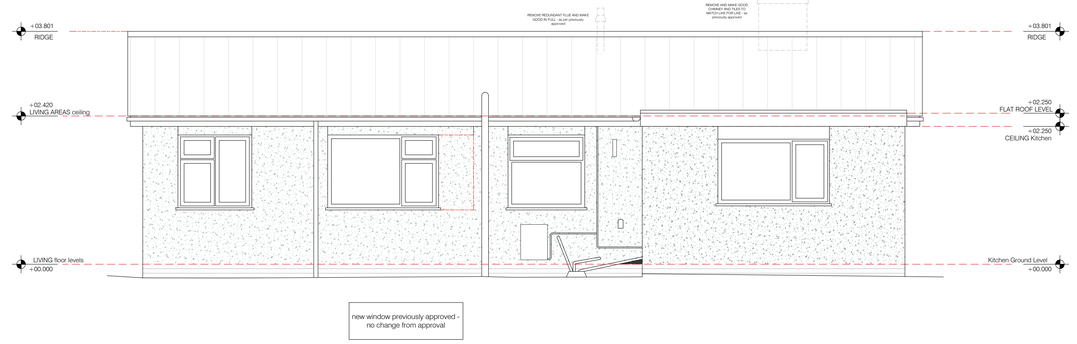

Datum: 84.00m.

Elevation 1. RIGHT HAND SIDE

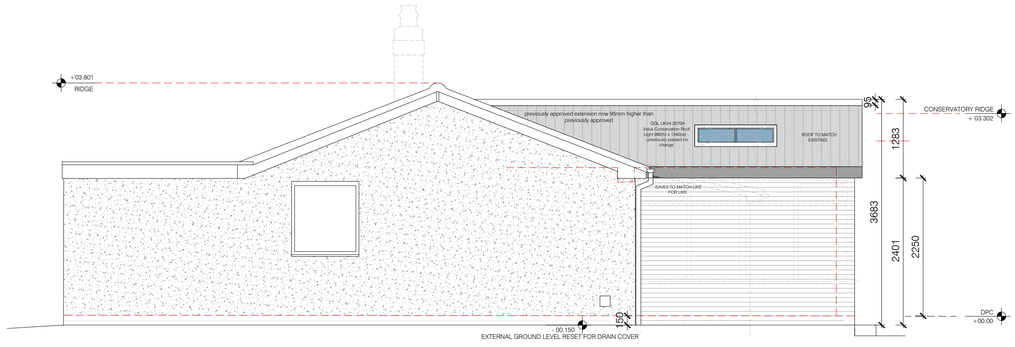


Datum: 84.00m.

Elevation 3. LEFT HAND SIDE

Datum: 84.00m.

Elevation 2. REAR

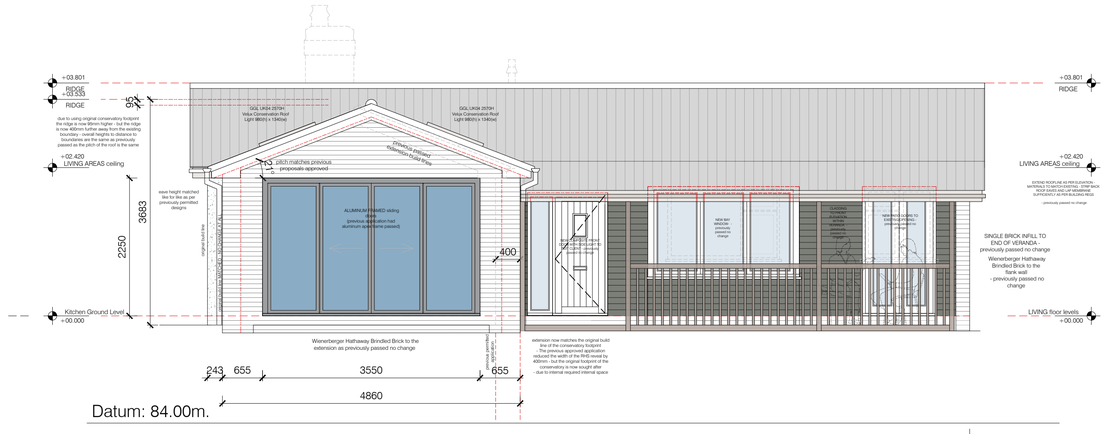

Datum: 84.00m.

Elevation 4. FRONT