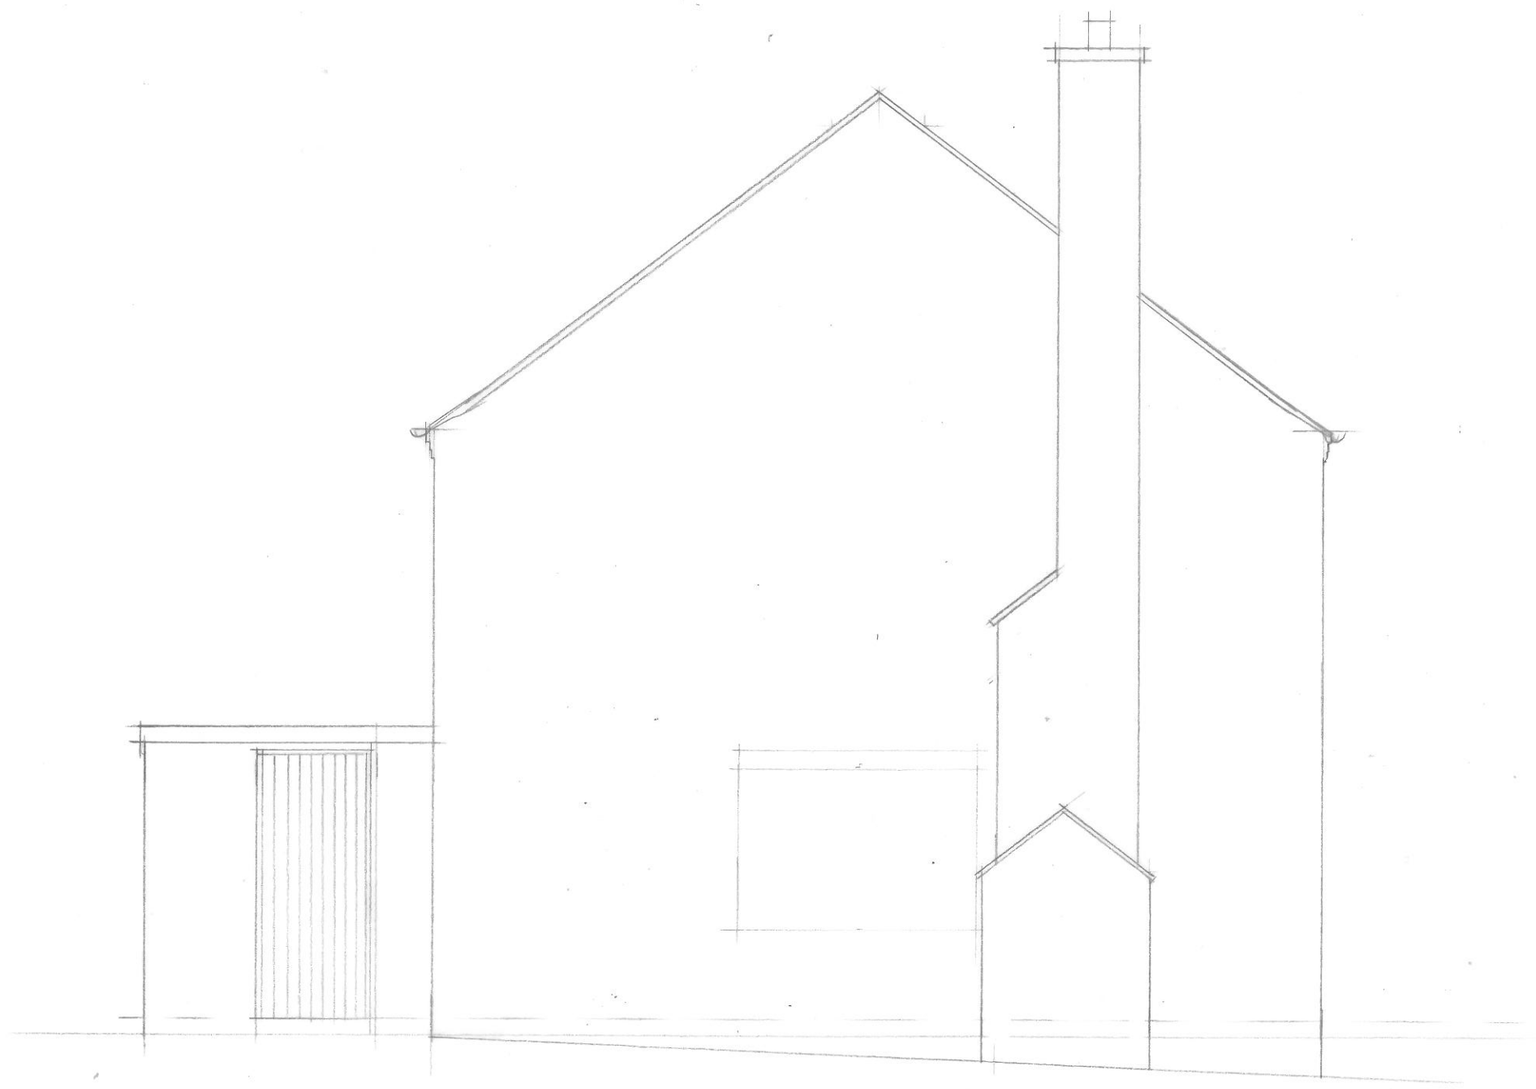

SIDE ELEVATION (SOUTH) AS EXISTING

ALTERATIONS & EXTENSION
ISLAUND CLOSE BELPER DERBYSHIRE
ELEVATION AS EXISTING, SCALE 1:50@A3
MATTHEW MONTAGUE ARCHITECTS LTD