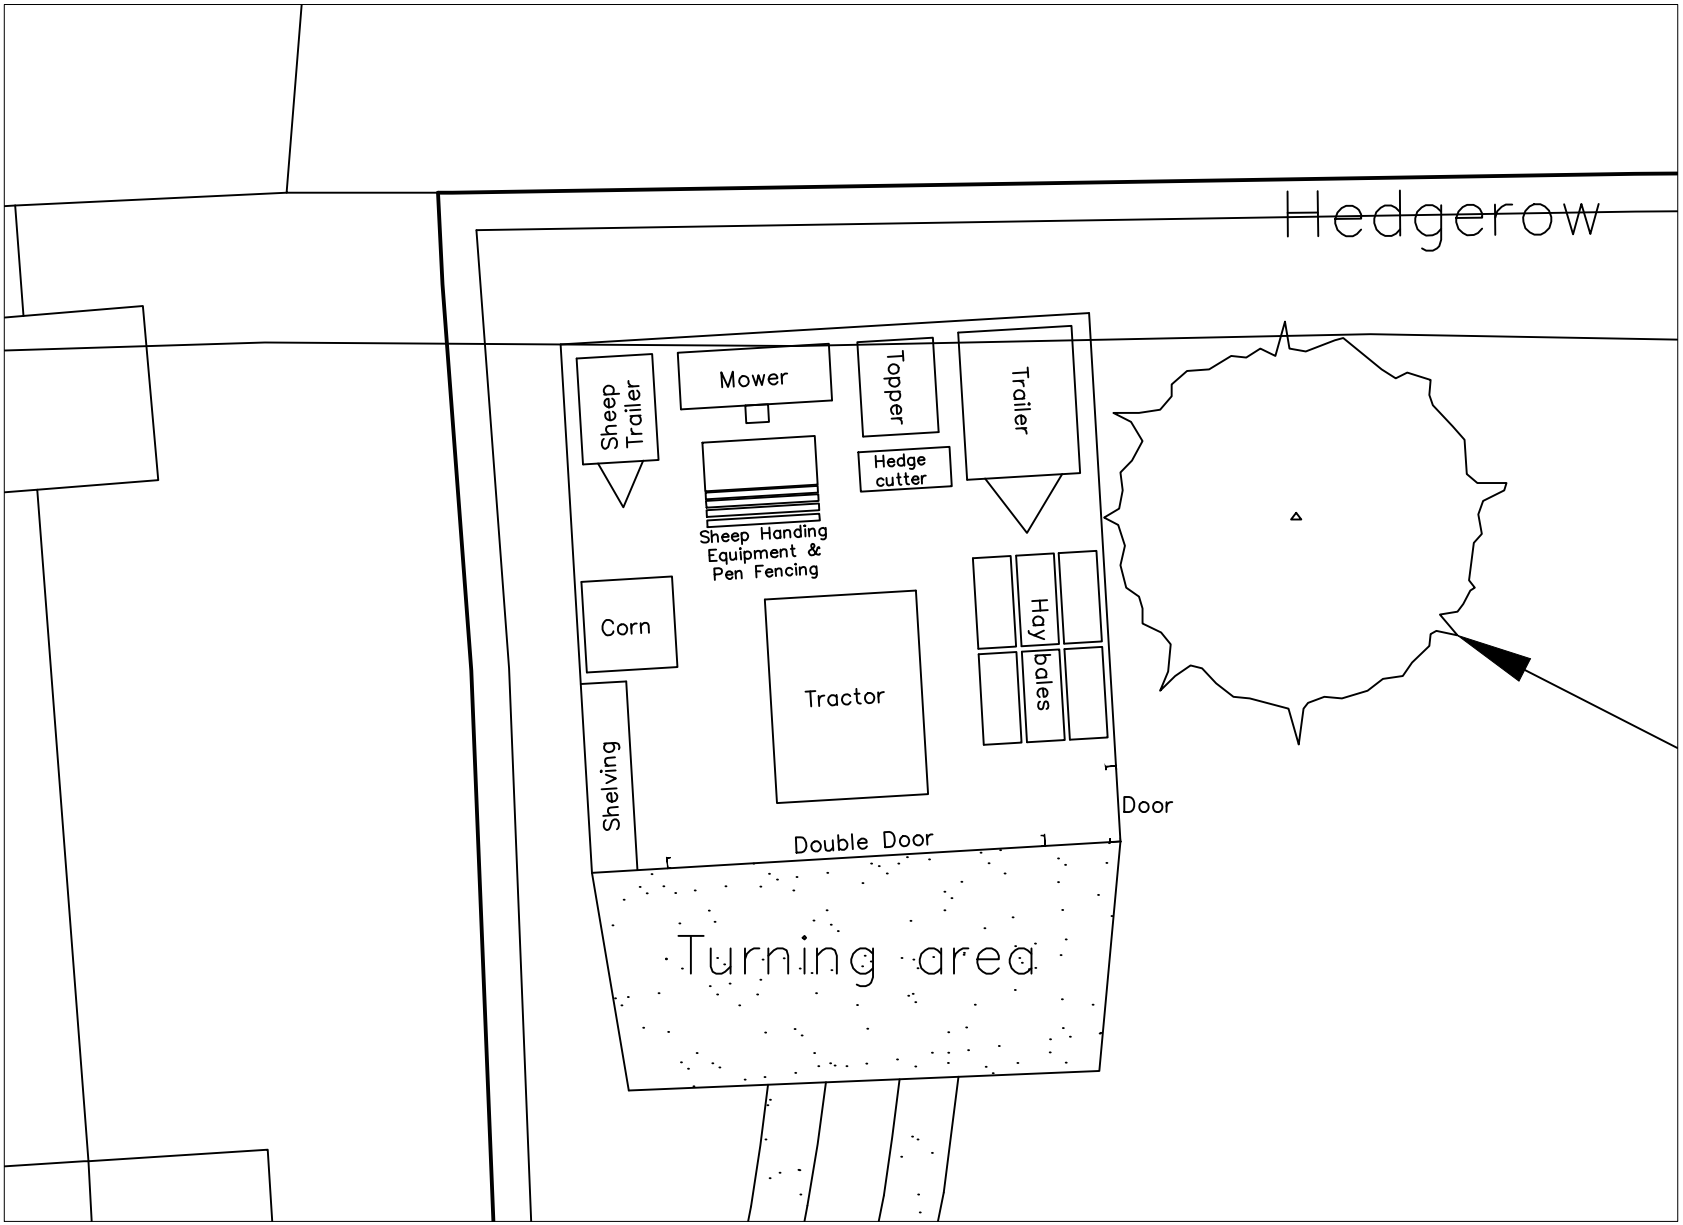

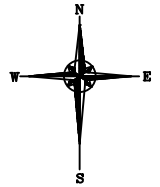

Proposed layout from the pictures of equipment provided and also been advised of.

I have allowed for space for 6 bales on the floor by 2/3 bales high. 1 bales will provide 4–5 sheep with about 2 days feed. This area will allow for approximately 1 months worth of feed to be supplemented by corn, which generally comes palletised in 25kg bags.

I have allowed for shelving to store tools, hand held equipment, machine maintenance items and items for sheep welfare on.

It is essential that space is allowed between items for maneuvering and also ventilation, especially if the tractor has been used and returned to the building warm.

A & H Structures Ltd
Narlow Works, Thorpe
ASHBOURNE. DE6 2AT
Tel: 01335 350419
Fax: 01335 350533

Client:

Mr R Mckee

Project:

Proposed Building At Land next to
44 Main Road, Lower Hartsay

Title:

Floor Plan

Date:	Scale:	Paper:	Drawn:	Checked:
30.09.21	1:100	A4	JCH	

DRG.No.	Rev:	App:
1477-004		