


PROPOSED ELEVATION FROM DERBY ROAD
Scale 1:100

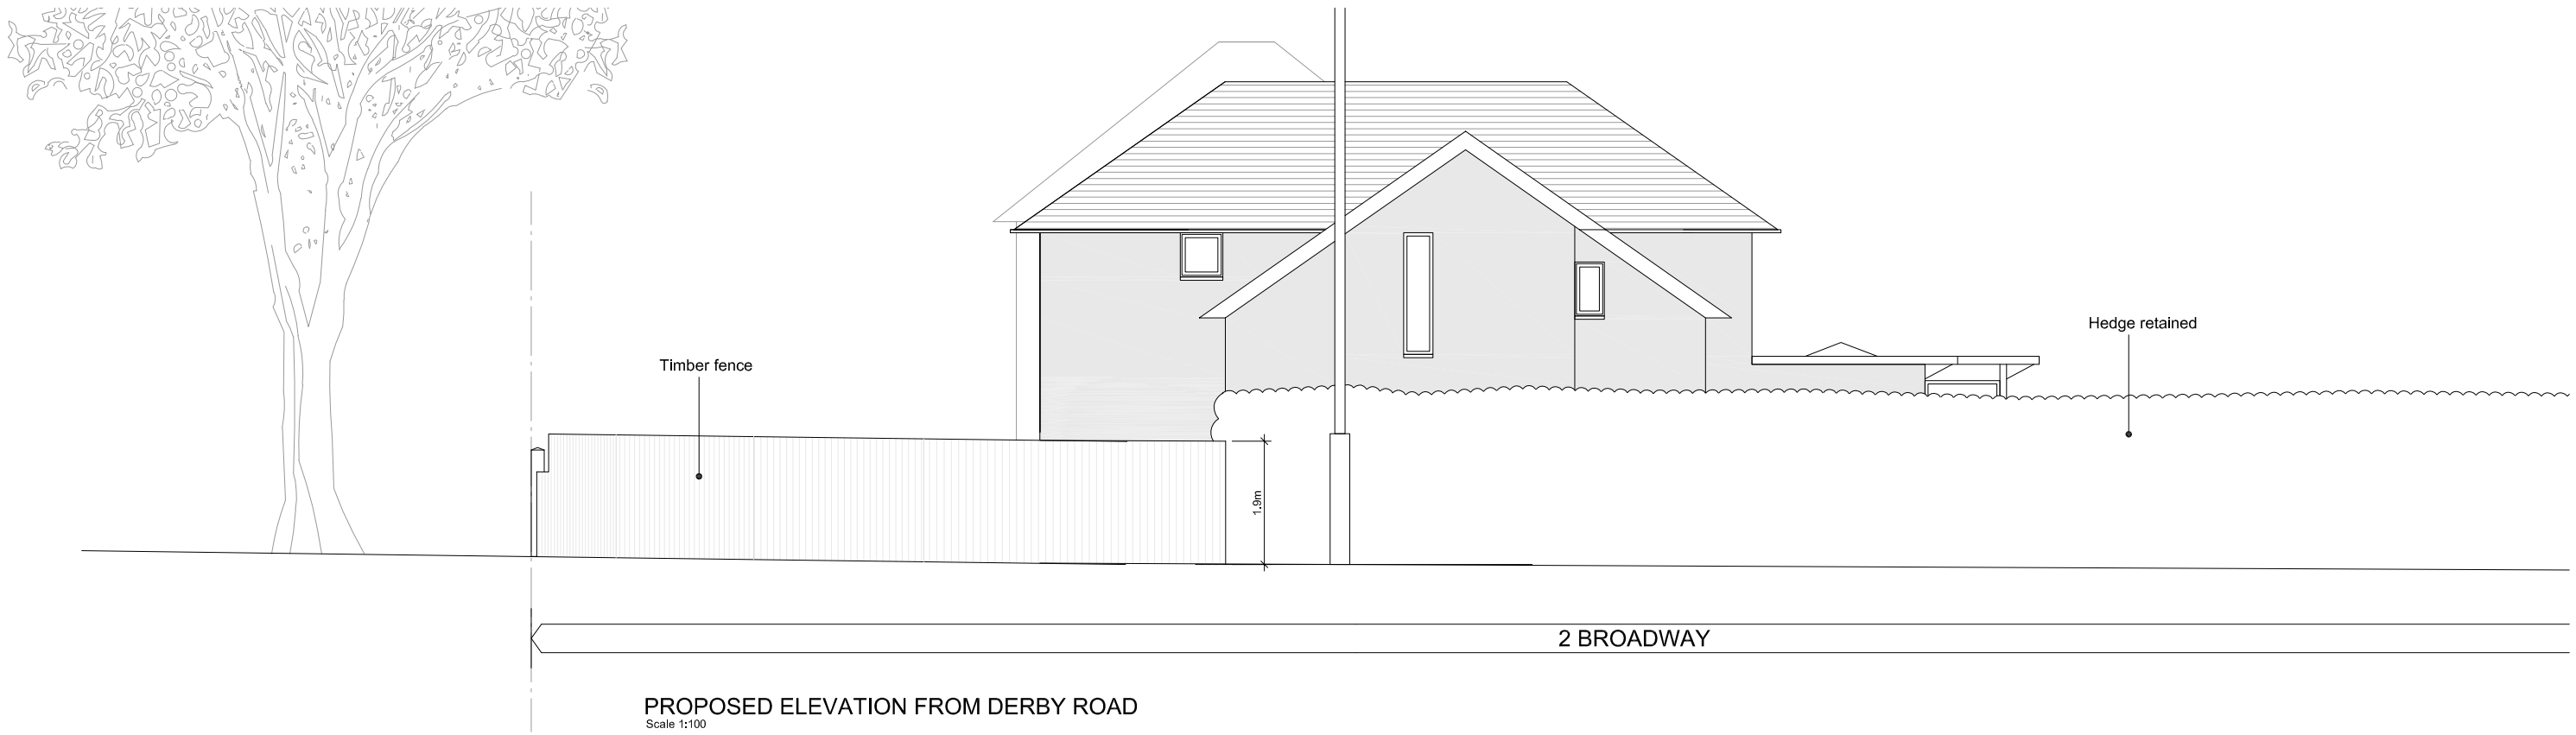

PROPOSED ELEVATION FROM BROADWAY
Scale 1:100

Rev	Date	Drawn	Eng	Amendment
B	2.09.21	TOB	TOB	Timber fence added
A	20.01.20	TOB	TOB	Planning application

MR PIPONIDES & MS BYRD
2 BROADWAY
DUFFIELD
DERBYSHIRE

PROPOSED
ELEVATIONS & SECTIONS
SHEET 2

Drawn TOB	Checked TOB
Scales As noted (at A3)	
Drawing No 2019-28 / P09	Rev B

TRISTAN O'BOYLE
BUILDING DESIGN CONSULTANCY
tristanmoboyle@gmail.com