
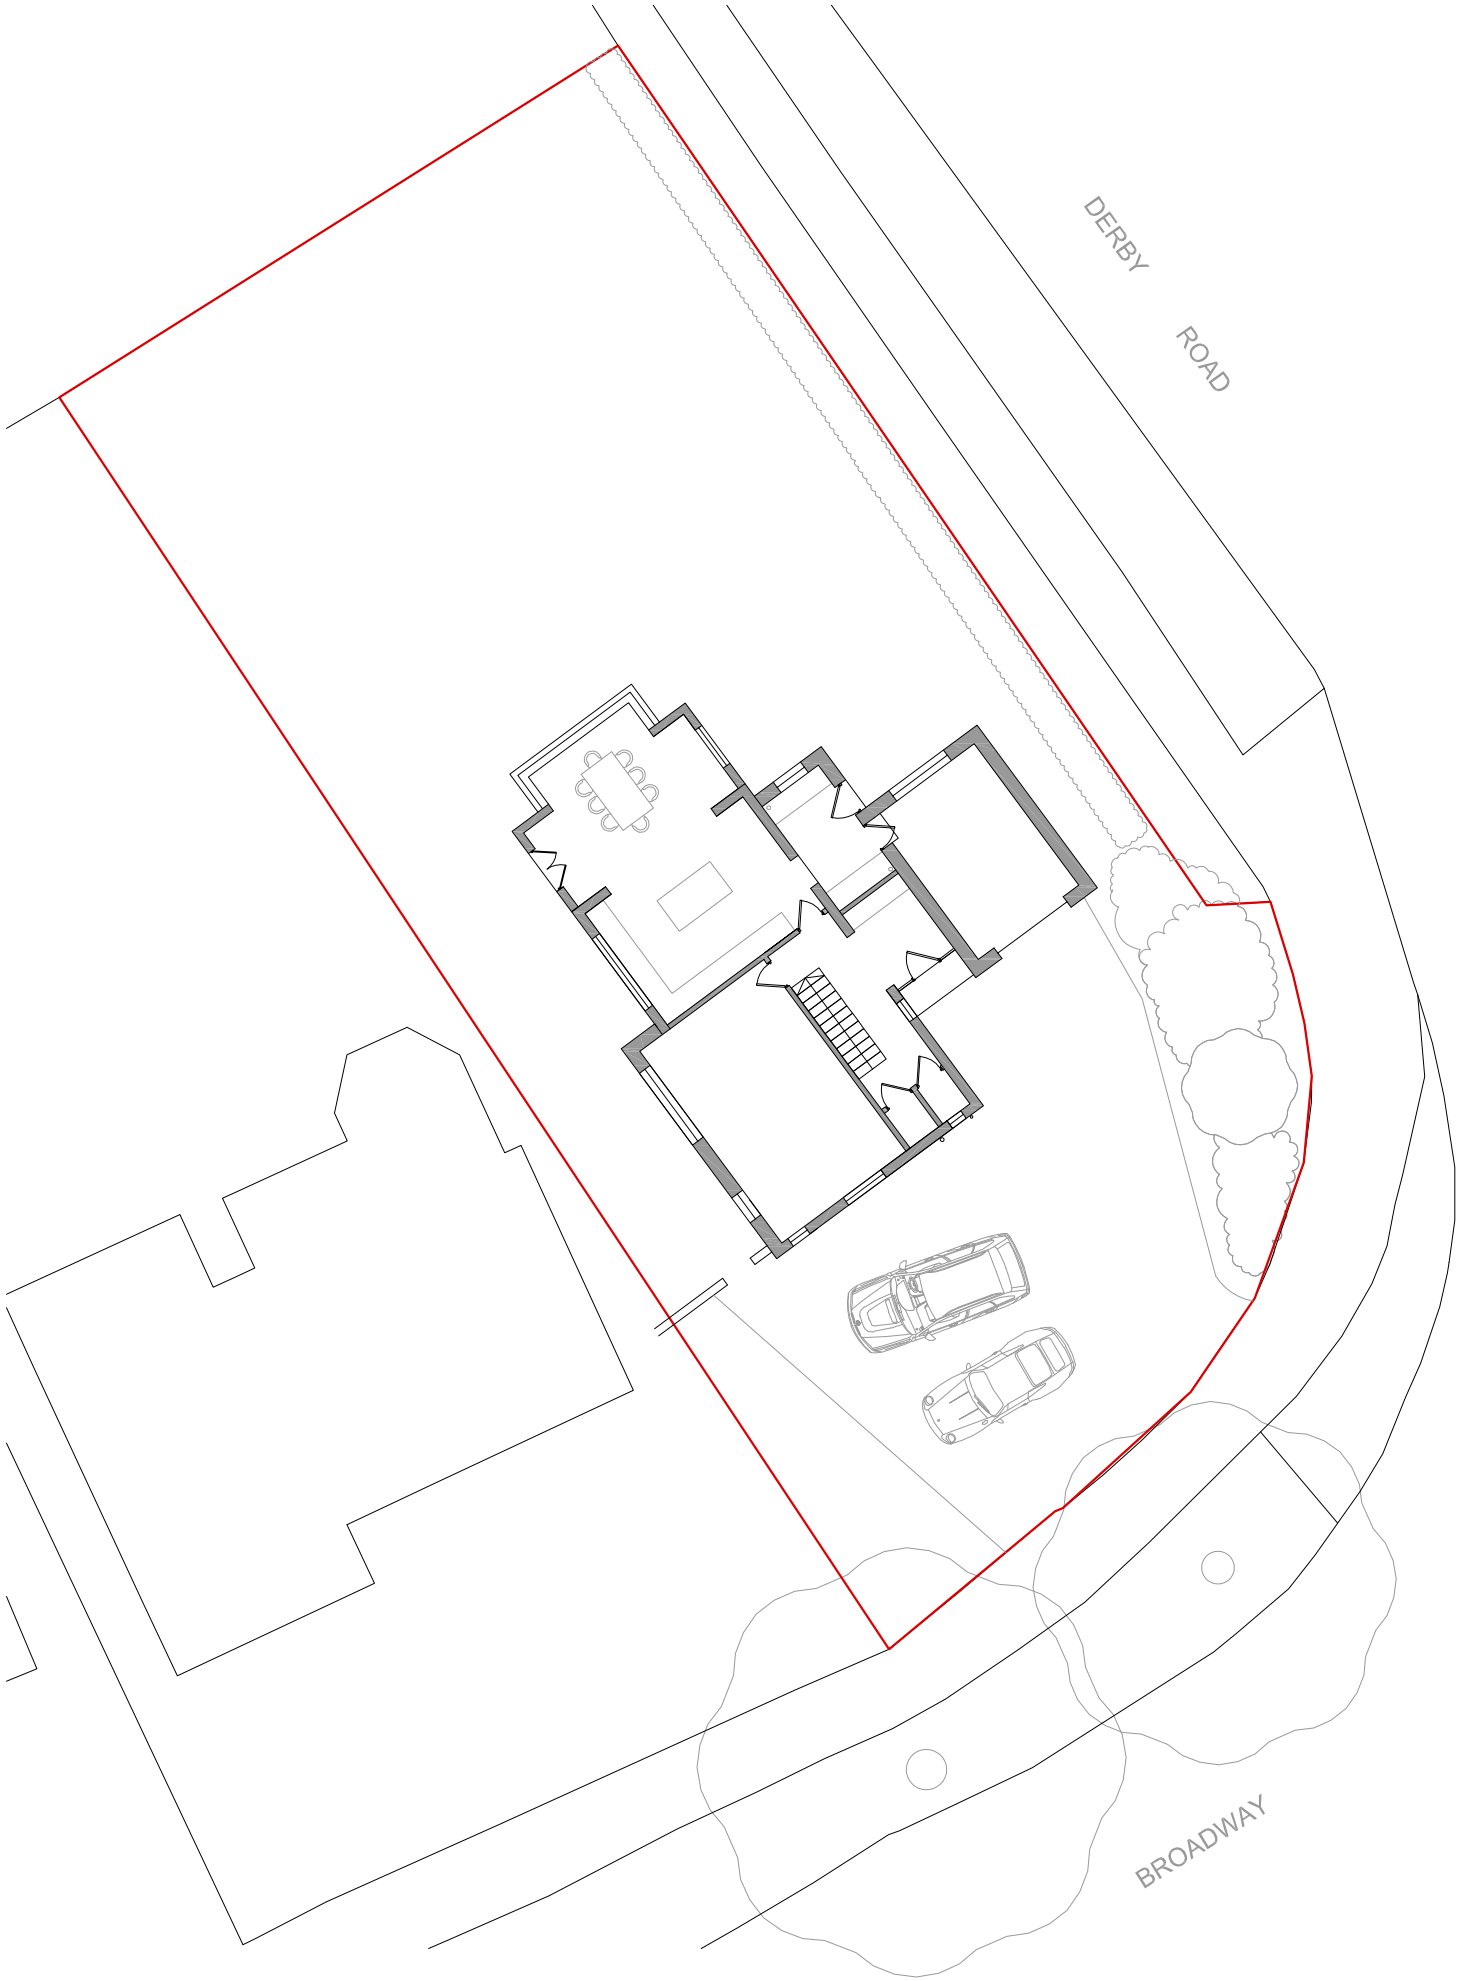


BLOCK PLAN
Scale 1:200 at A3

N

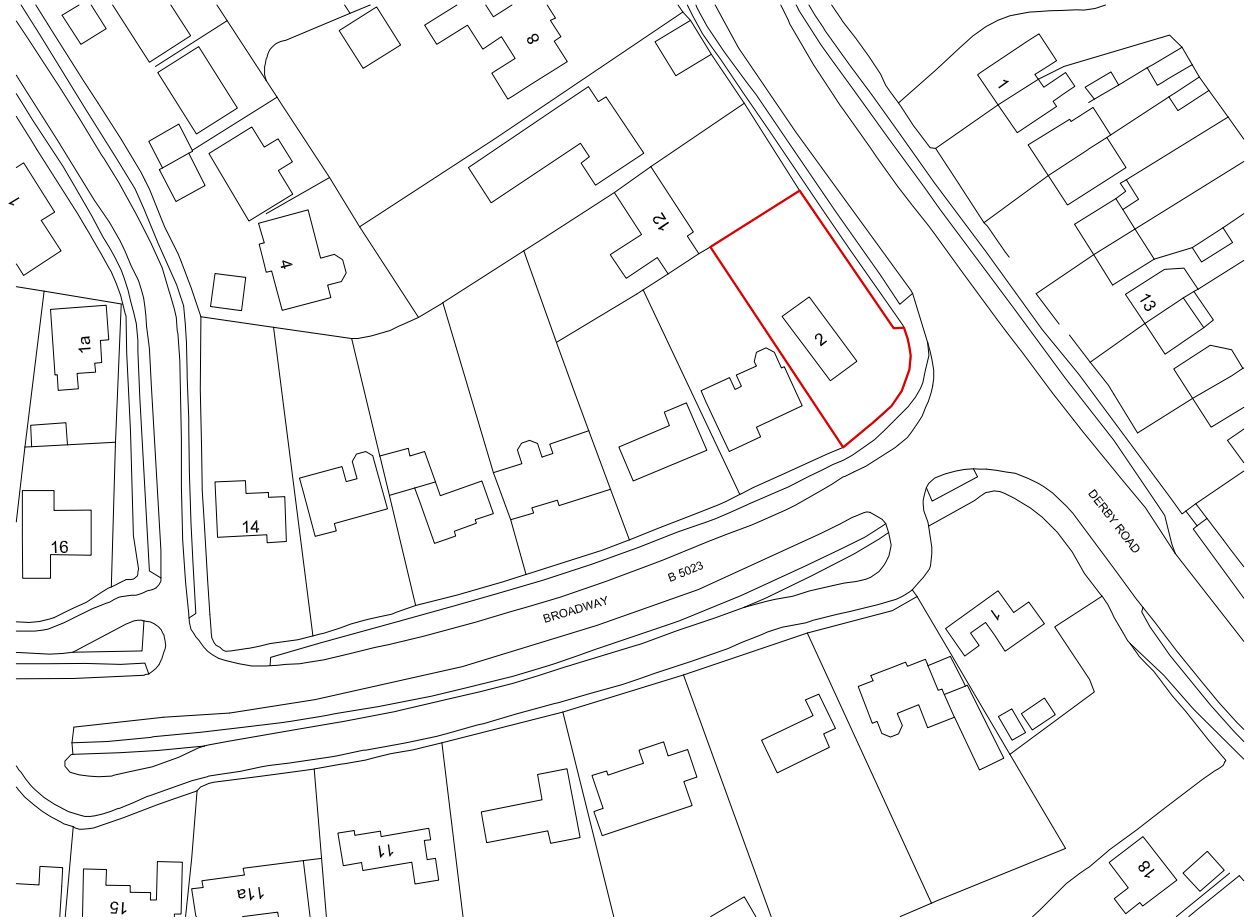

Ordnance Survey, (c) Crown Copyright 2019. All rights reserved. Licence number 100022432

LOCATION PLAN
Scale 1:1250 at A3

N

Rev	Date	Drawn	Eng	Amendment
A	20.01.20	TOB	TOB	Planning application

MR PIPONIDES & MS BYRD
2 BROADWAY
DUFFIELD
DERBYSHIRE

LOCATION PLAN &
BLOCK PLAN

Drawn TOB	Checked TOB
Scales As noted	
Drawing No	Rev
2019-28 / P01	A

TRISTAN O'BOYLE
BUILDING DESIGN CONSULTANCY
tristanmoboyle@gmail.com