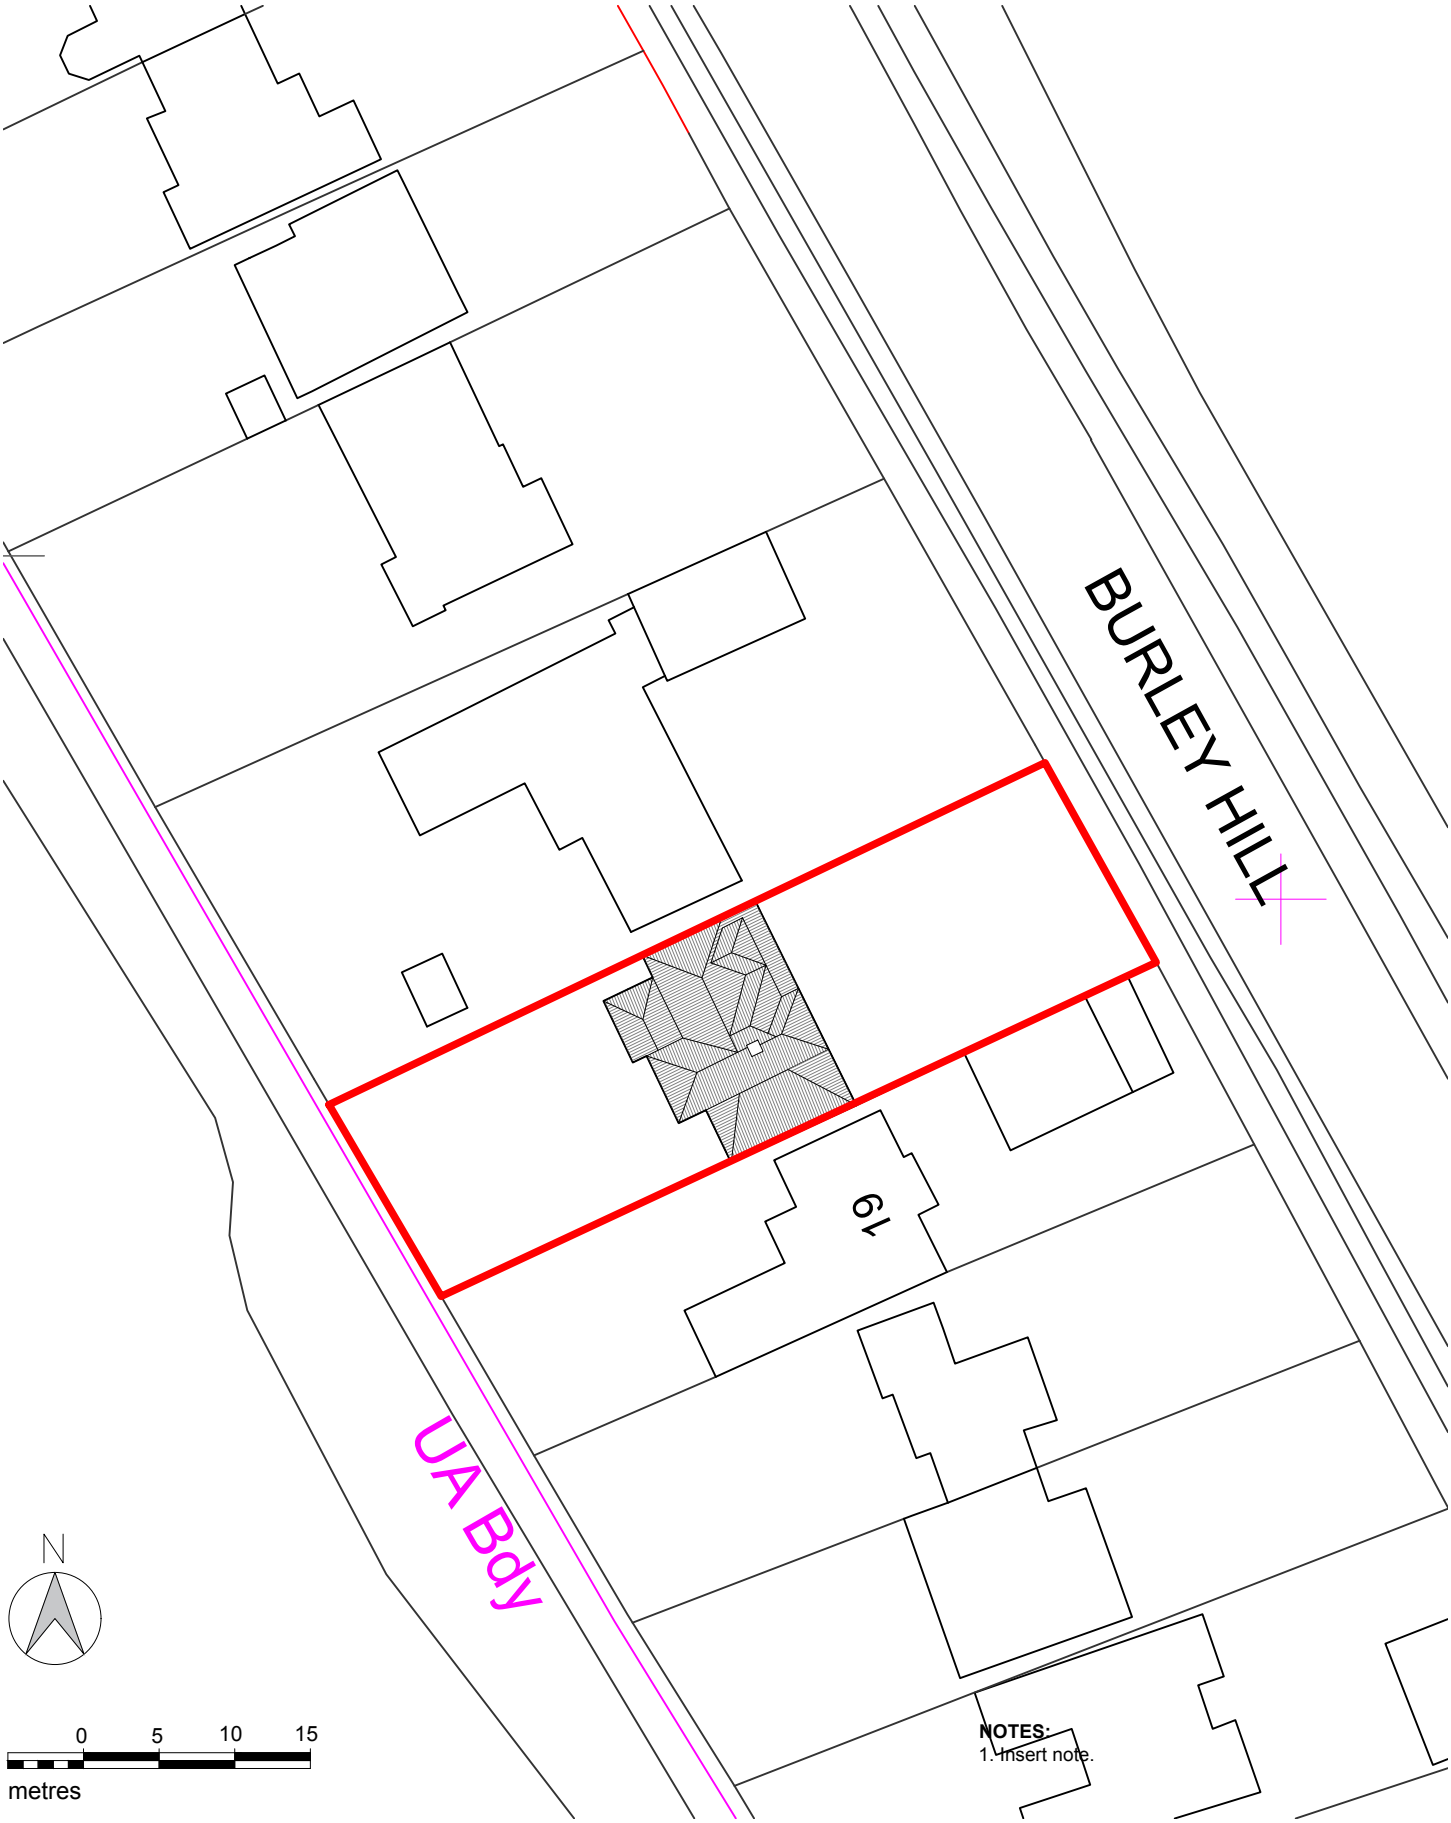


NOTES:
1. Insert note.

PROJECT
Single storey extension
at 20 Burley Hill, Allestree.

CLIENT
C. Hankinson

FILE: *21-110 - Proposed.dwg*

TITLE
Existing Block Plan

NUMBER	REVISION	STATUS
21-110-08-02		Planning
SCALE @ A4	ISSUE DATE	REVISION DATE
1:500	Sept '21	

dkmy architects ltd
Davidson Keighley Marston Yates
a: 10 Spencer Road, Belper, Derbyshire, DE56 1JY
e: info@dkmy.co.uk
m: 07847 328 233
w: www.dkmy.co.uk