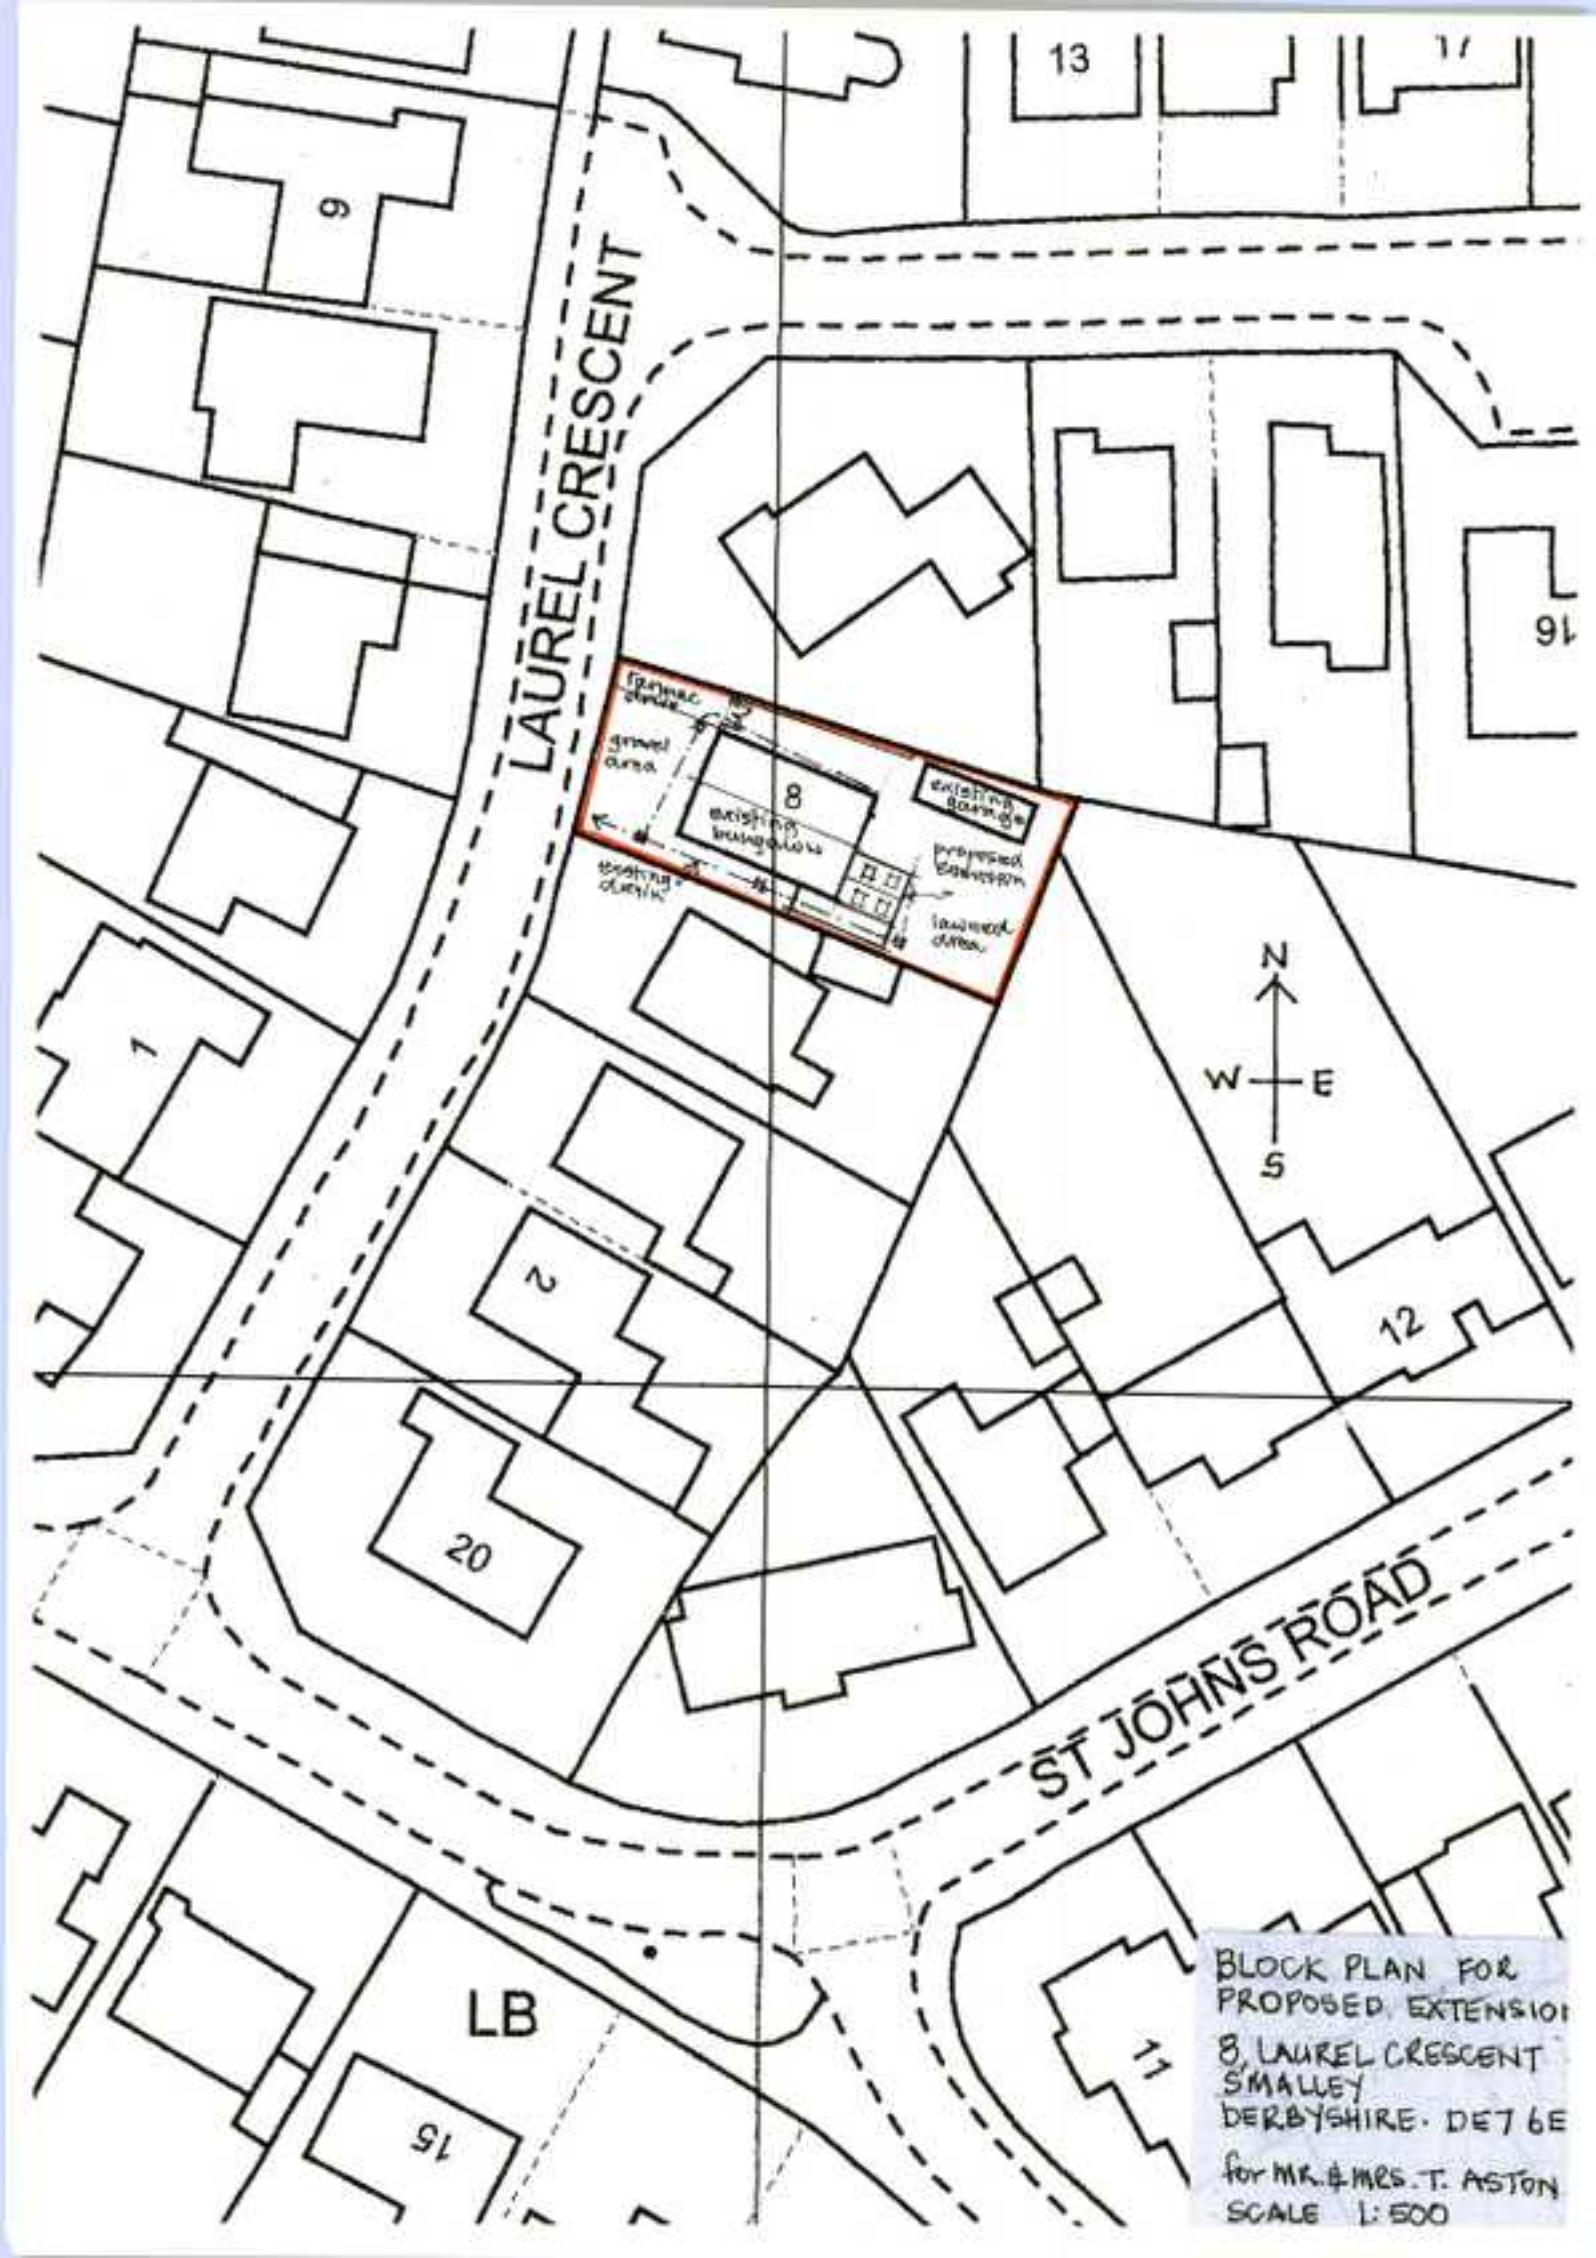

LAUREL CRESCENT
ST JOHNS ROAD
9
13
17
16
8
existing garage
existing bungalow
proposed extension
gravel area
existing drive
lawned area
1
2
20
12
11
15
LB
N
W
E
S
BLOCK PLAN FOR PROPOSED EXTENSION
8, LAUREL CRESCENT
SMALLEY
DERBYSHIRE. DE7 6E
for MR. & MRS. T. ASTON
SCALE 1:500