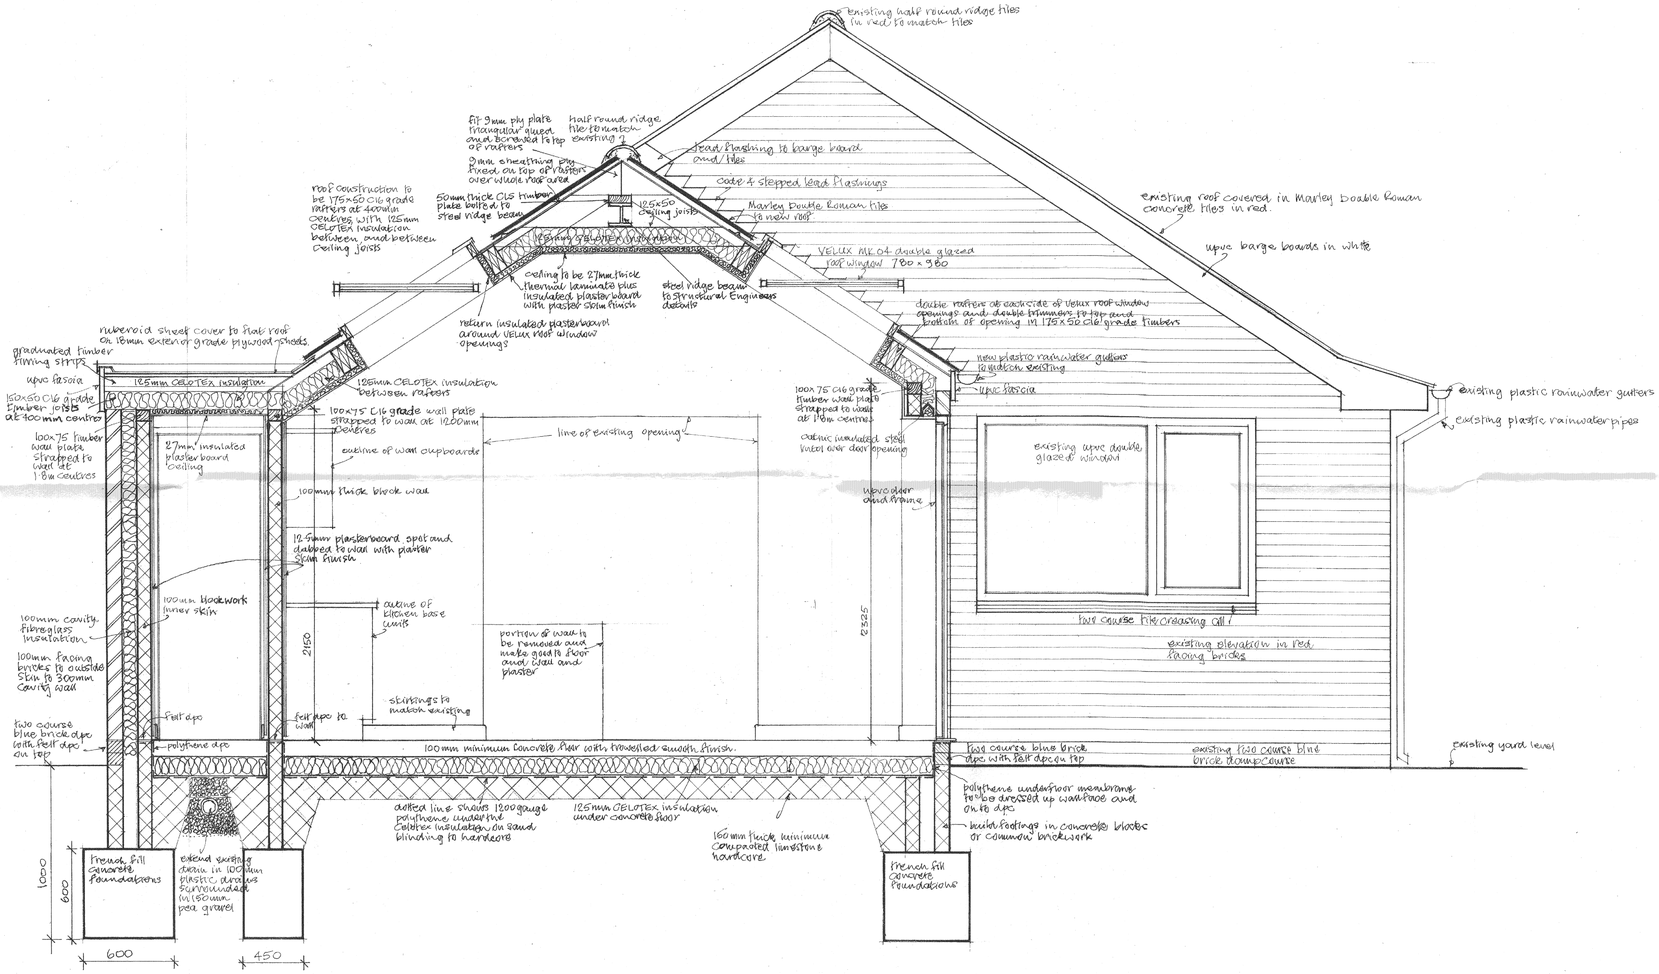


Sectional Details for
Proposed Extension to
8 Laurel Crescent
Smalley
Derbyshire
DE7 6EJ

for Mr. & Mrs. T. Aston.

scale. 1:20
date. September 2021

A. HUBBARD
BUILDER & DESIGNER
88 DERBY ROAD · HEANOR · DERBYSHIRE · DE75 7QJ
Tel: 01773 768989 Mobile 07415 945709