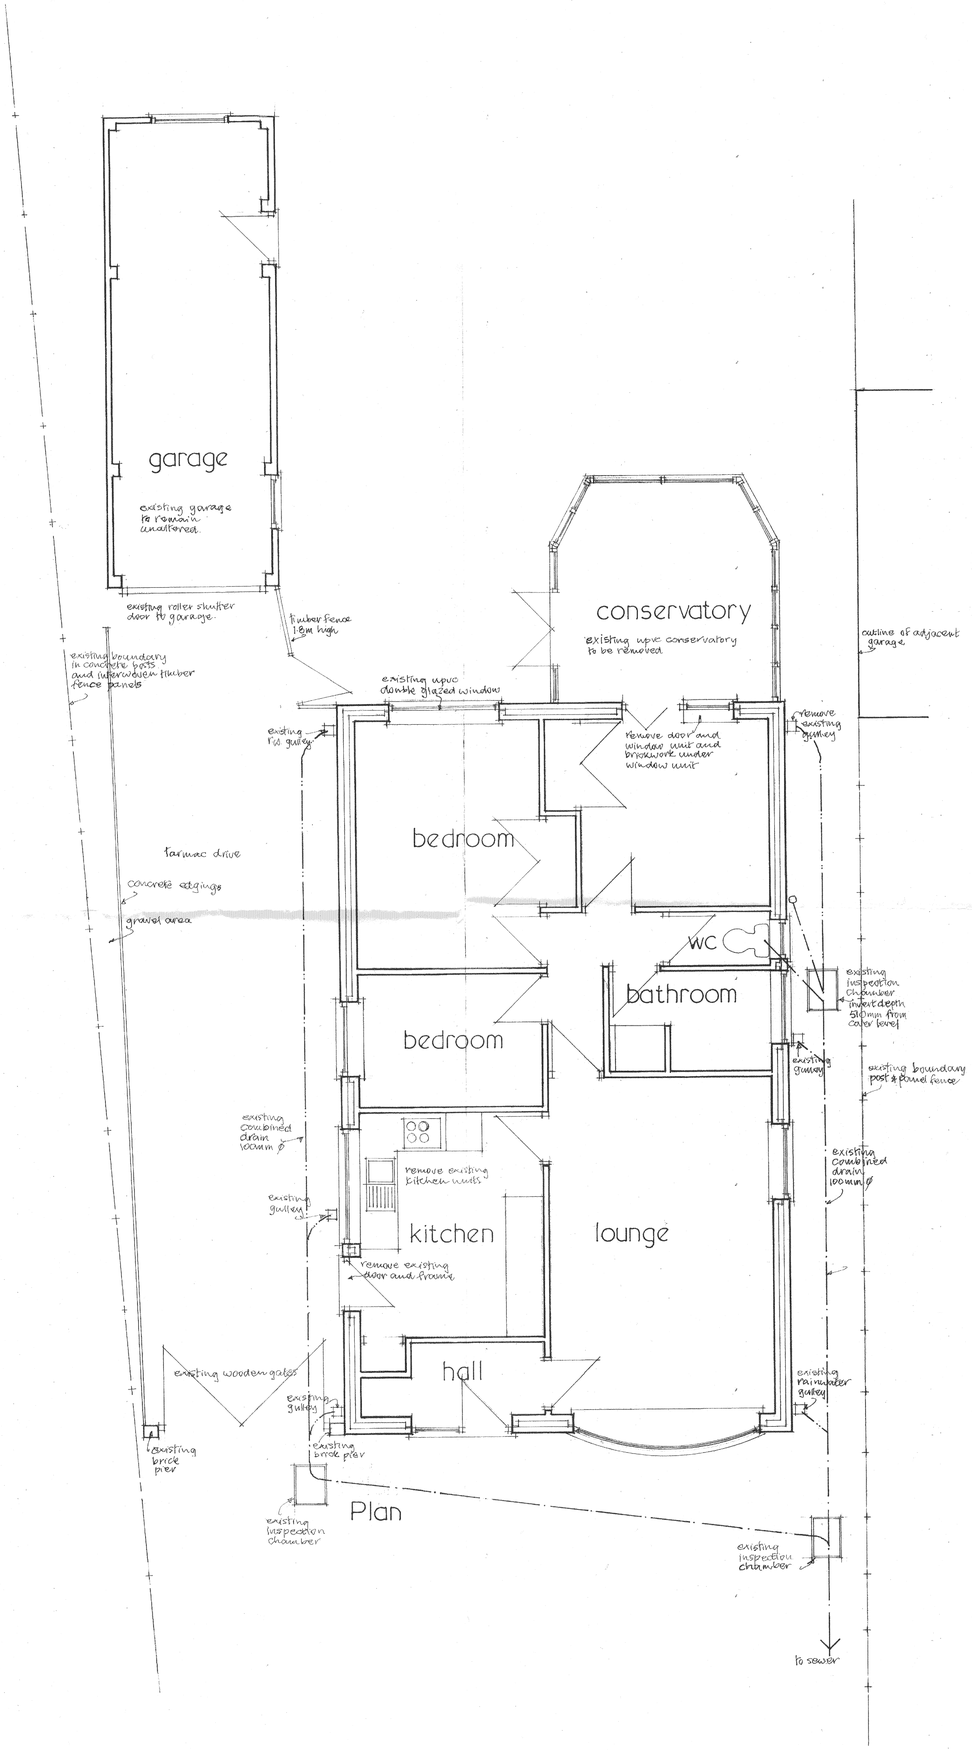

Plan

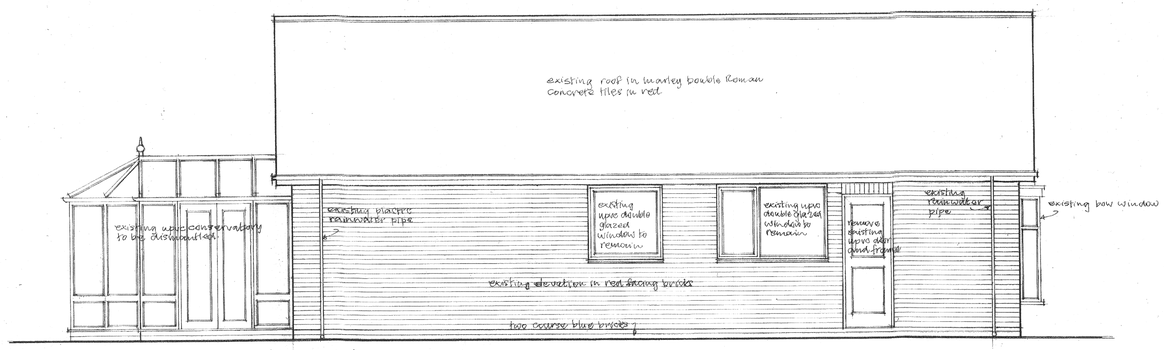

Side Elevation (North)

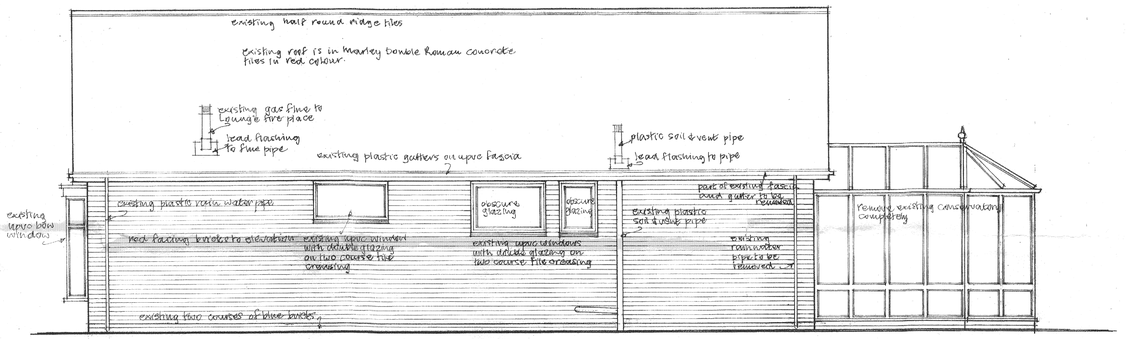

Side Elevation (South)

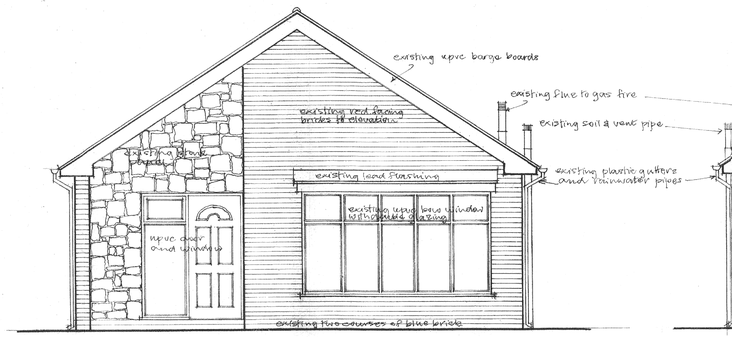

Front Elevation (West)

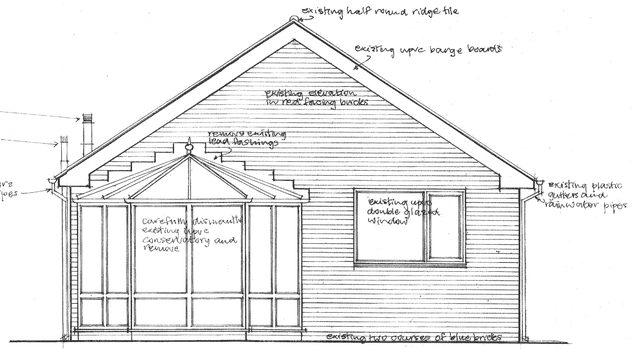

Rear Elevation (East)

Plan of existing
8 Laurel Crescent
Smalley
Derbyshire
DE7 6EJ

for Mr. & Mrs. T. Aston.

scale 1:50
date September 2021

A. HUBBARD · BUILDER & DESIGNER
82, DERBY ROAD · HEANOR · DERBYSHIRE · DE75 7QJ
Tel: 01773 768989 Mobile 07415 945709