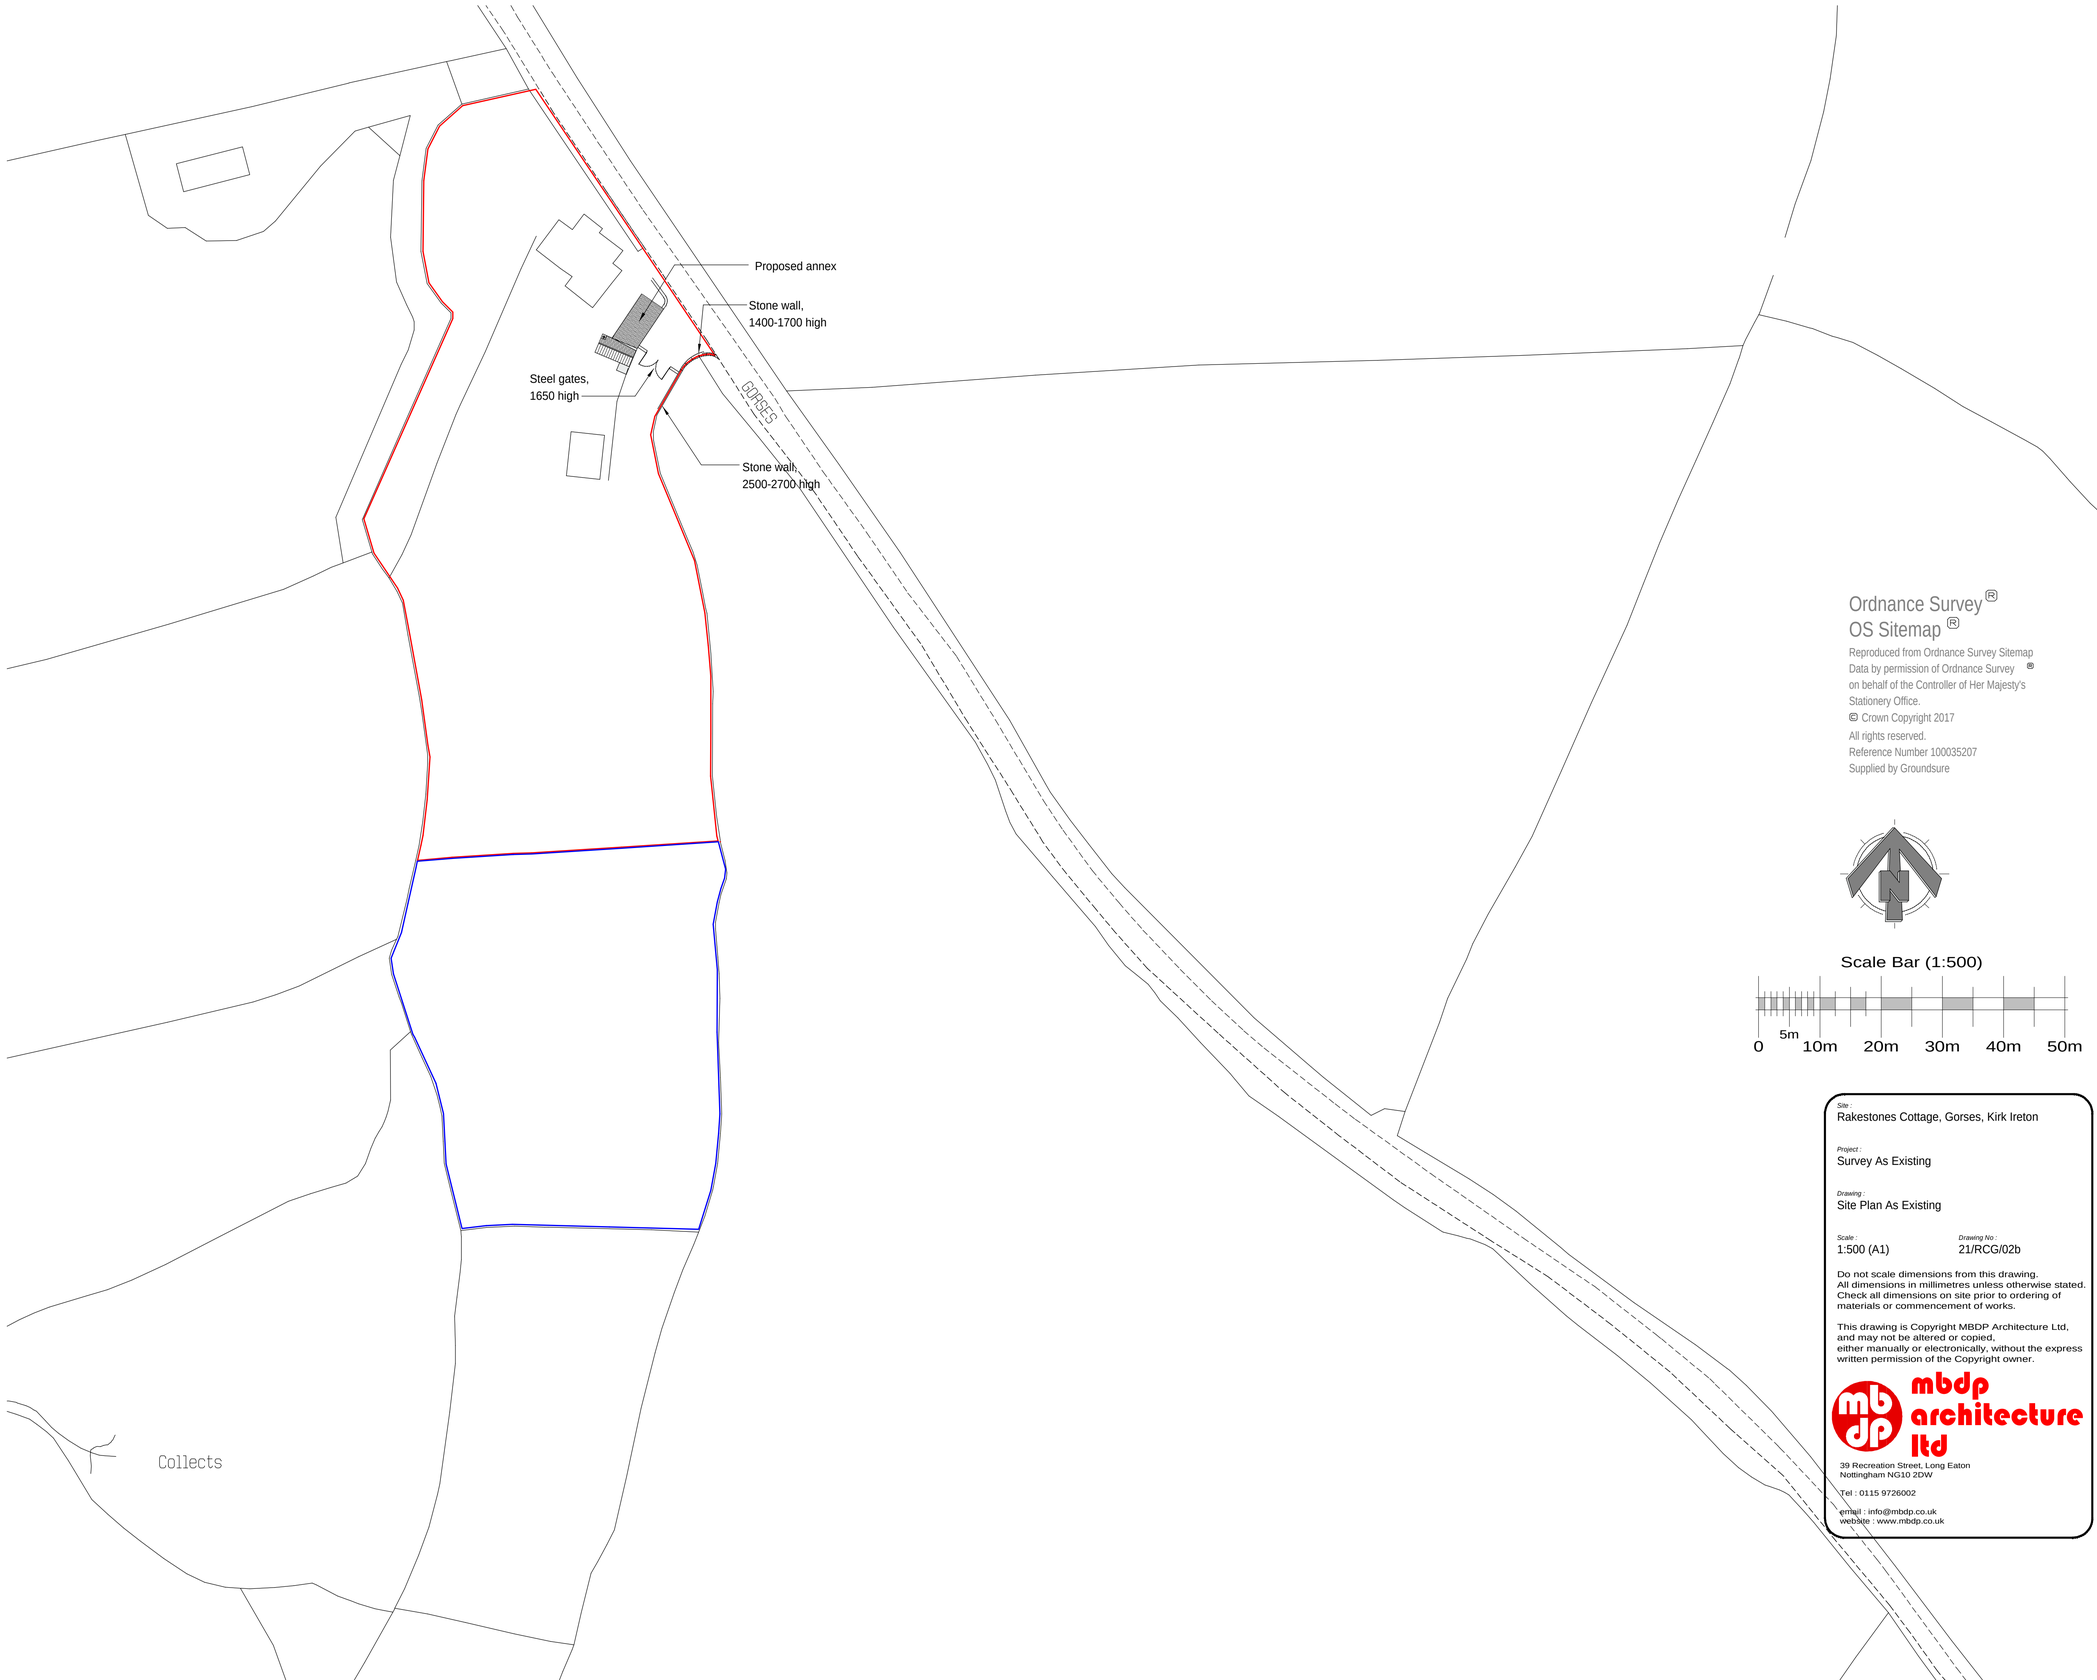



Ordnance Survey®
OS Sitemap®
Reproduced from Ordnance Survey Sitemap
Data by permission of Ordnance Survey®
on behalf of the Controller of Her Majesty's
Stationery Office.
© Crown Copyright 2017
All rights reserved.
Reference Number 100035207
Supplied by Groundsure

Scale Bar (1:500)

0 5m 10m 20m 30m 40m 50m

*Site :*
Rakestones Cottage, Gorses, Kirk Ireton

*Project :*
Survey As Existing

*Drawing :*
Site Plan As Existing

*Scale :* 1:500 (A1)

*Drawing No :* 21/RCG/02b

Do not scale dimensions from this drawing.
All dimensions in millimetres unless otherwise stated.
Check all dimensions on site prior to ordering of materials or commencement of works.

This drawing is Copyright MBDP Architecture Ltd,
and may not be altered or copied,
either manually or electronically, without the express written permission of the Copyright owner.

mbdp architecture ltd
39 Recreation Street, Long Eaton
Nottingham NG10 2DW
Tel : 0115 9726002
email : info@mbdp.co.uk
website : www.mbdp.co.uk