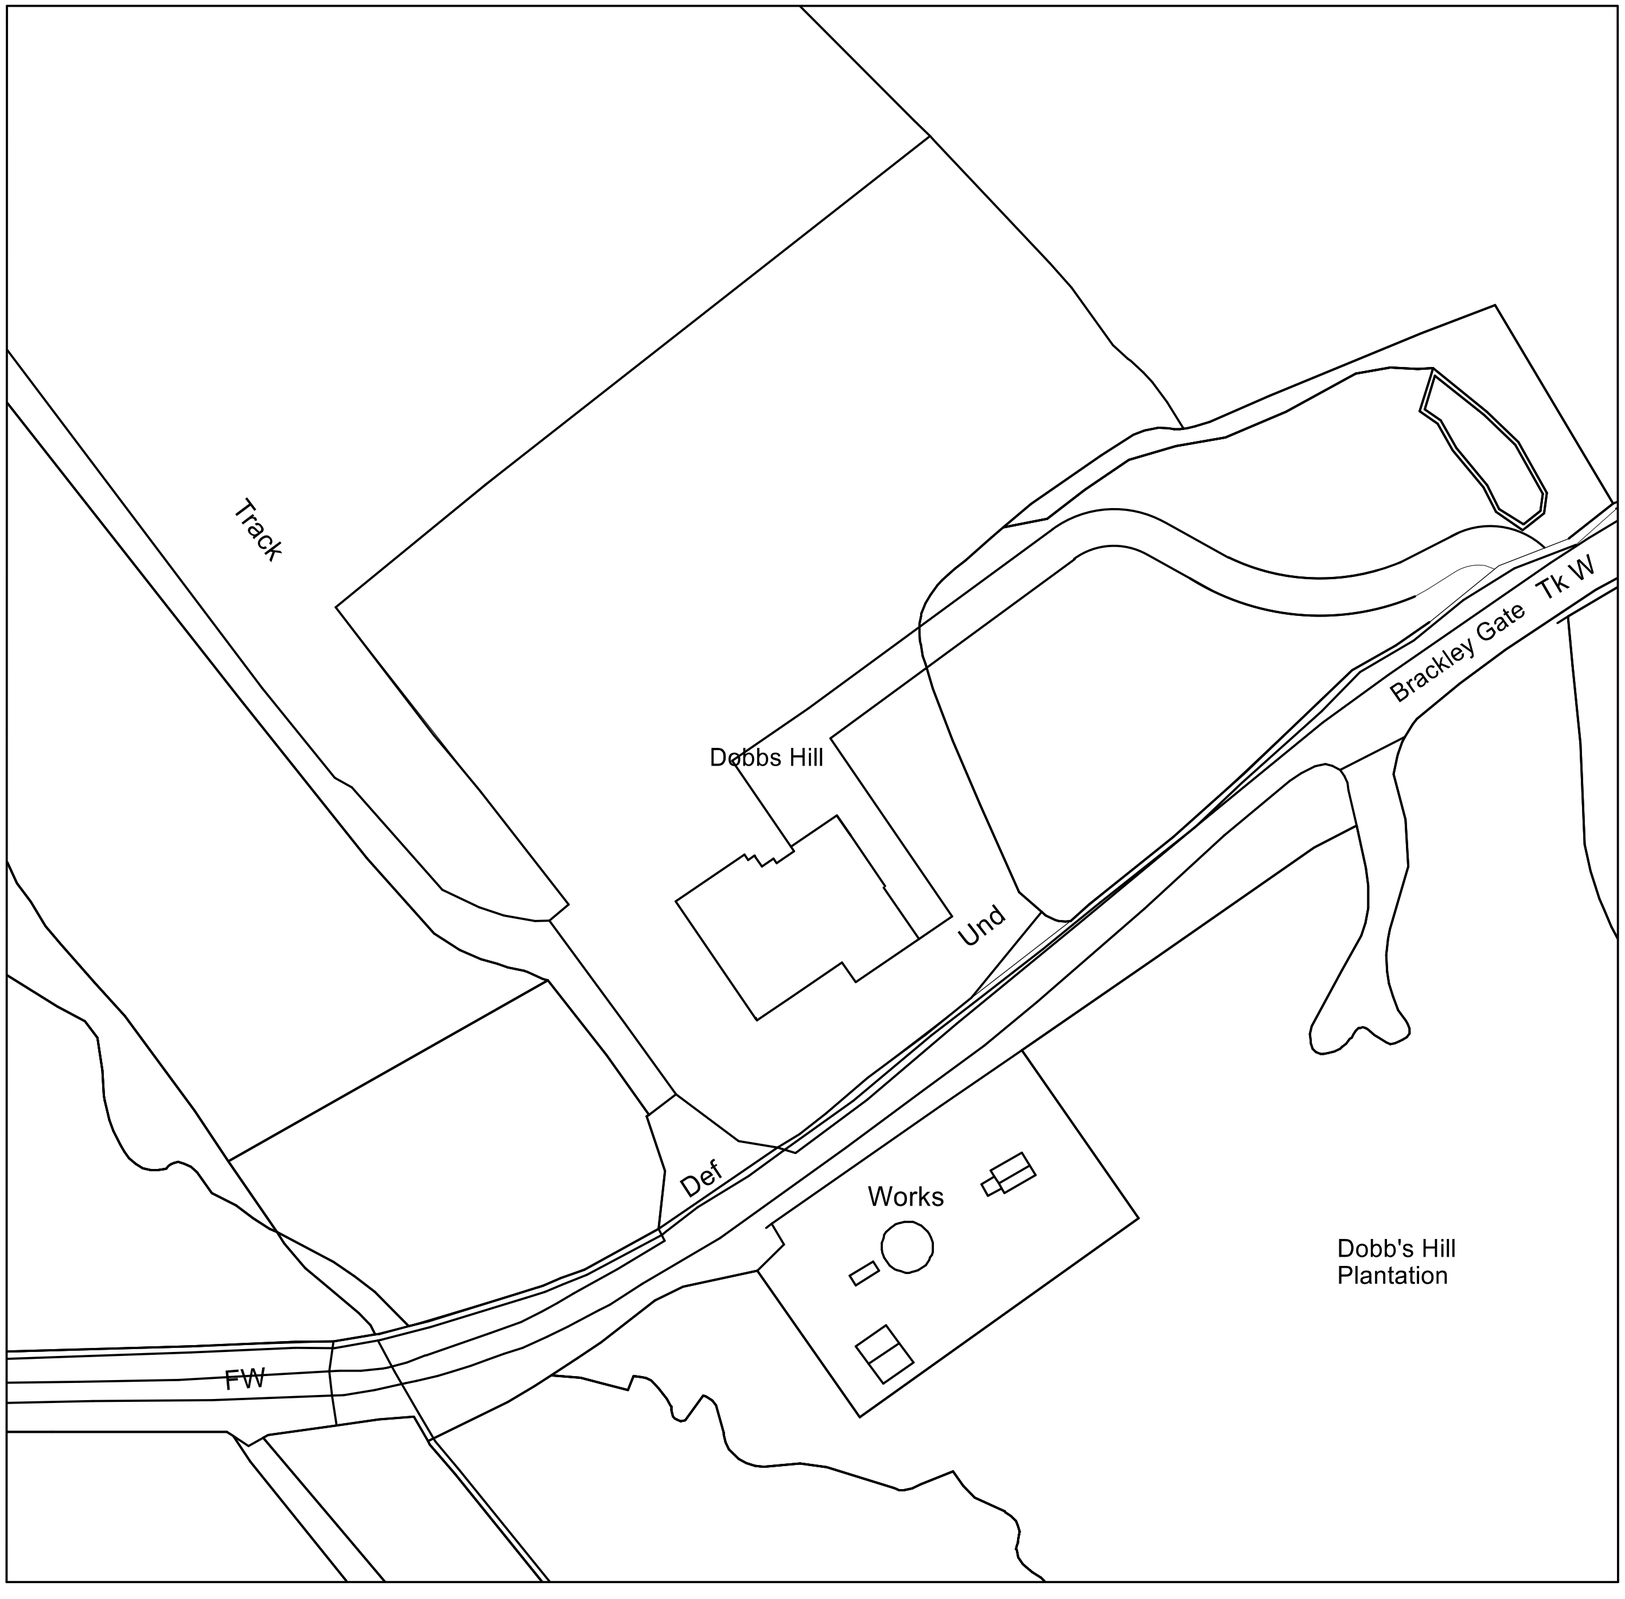


N

Client
DR. R WHYSALL & DR. S PEARSON

Job Title
Cliffe Bank
Brackley Gate
Morley
ILKESTON
DE7 6DJ

Project
Erection of entrance stone wall, piers and wooden gate

Drawing Title
3 Existing Block Plan

Scale	Date	Drawn By
ISO A2 @ 1:500	September 2021	

Job No: -	Rev.
	-