ALTERATIONS & EXTENSION
15 LAVAND CLOSE BELPER DERBYSHIRE
ELEVATIONS AS PROPOSED 1:50 @ A3
MARTHEW MORPHEUS ARCHITECTS LTD

SIDE ELEVATION AS PROPOSED (South)

REOPEN PART OF
FORMER WINDOW

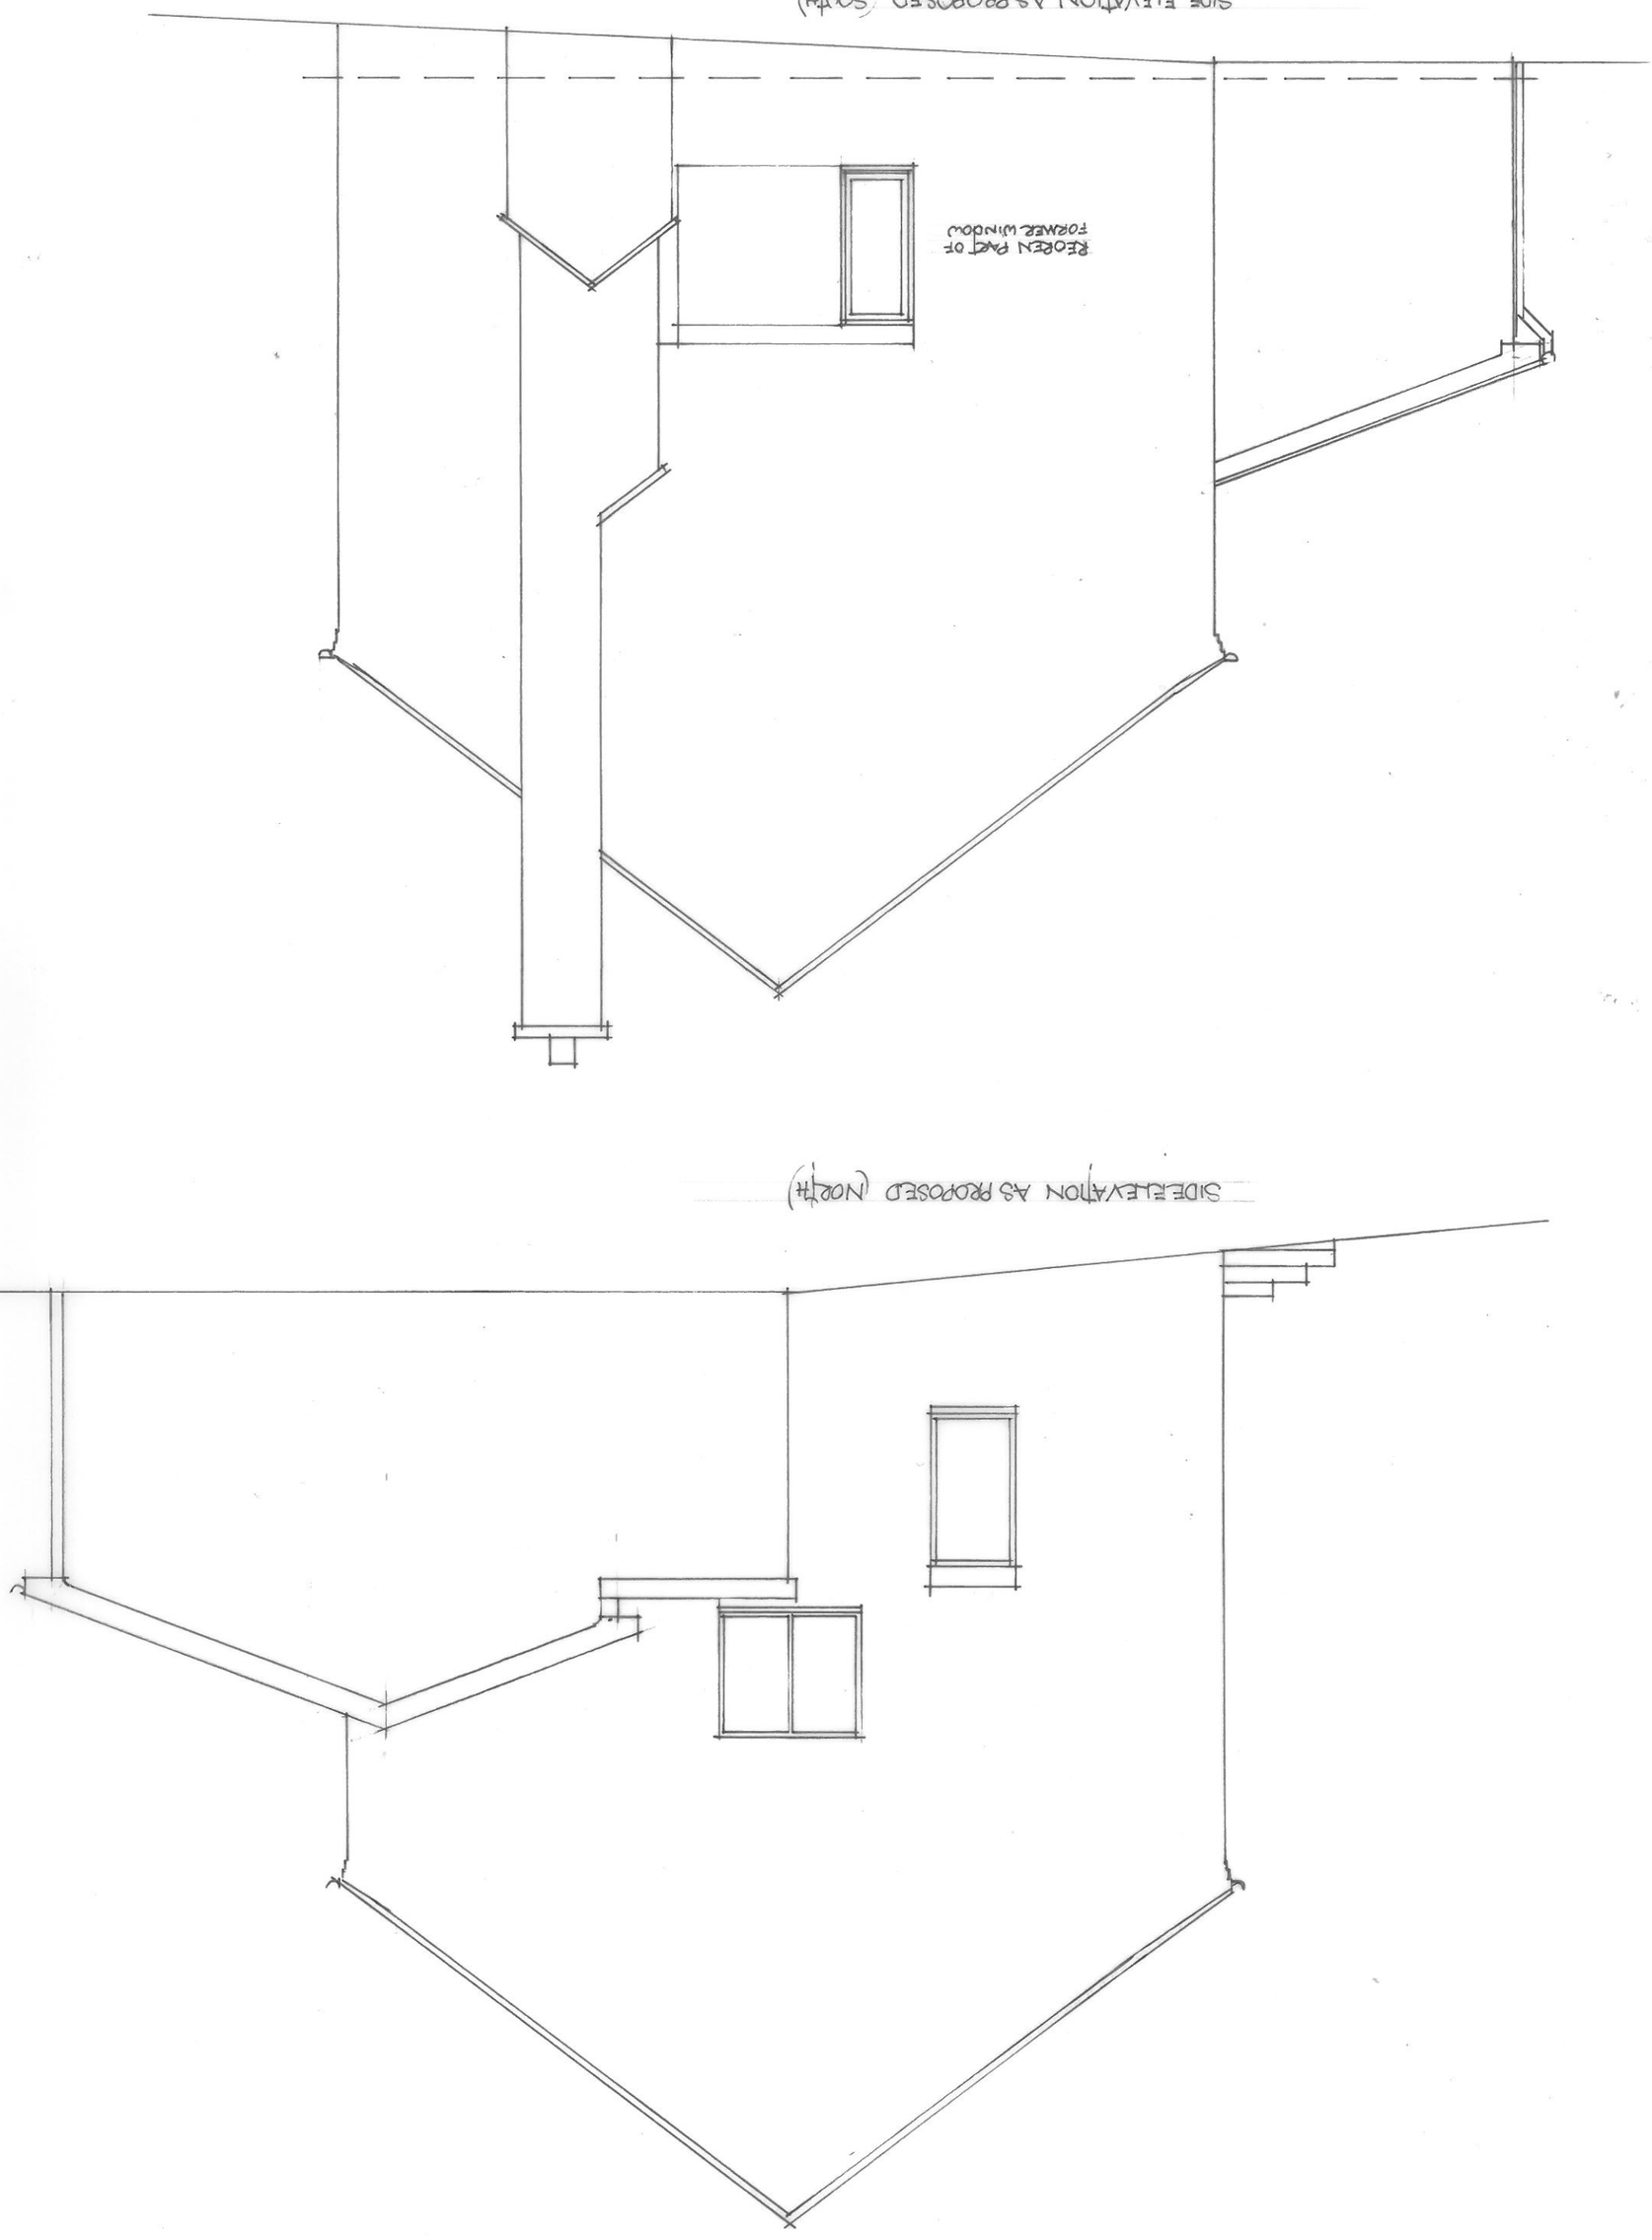

SIDE ELEVATION AS PROPOSED (North)