BIRCHWOOD LANE ALLOTMENT ASSOCIATION
PROPOSED NEW DISABLED ECO TOILETS – PLOT E12
FRONT ELEVATION

ROOF – OPAQUE POLYCARBONATE SHEETING
WALLS – 18mm EXTERIOR PLY SHEET
TOILET FLOOR AND GANTREY SURFACE– 36mm x 225mm
TIMBER PLANKING
DRAINAGE WATER TO WATER BUTTS WITH OVERFLOW
TO SOAKAWAY

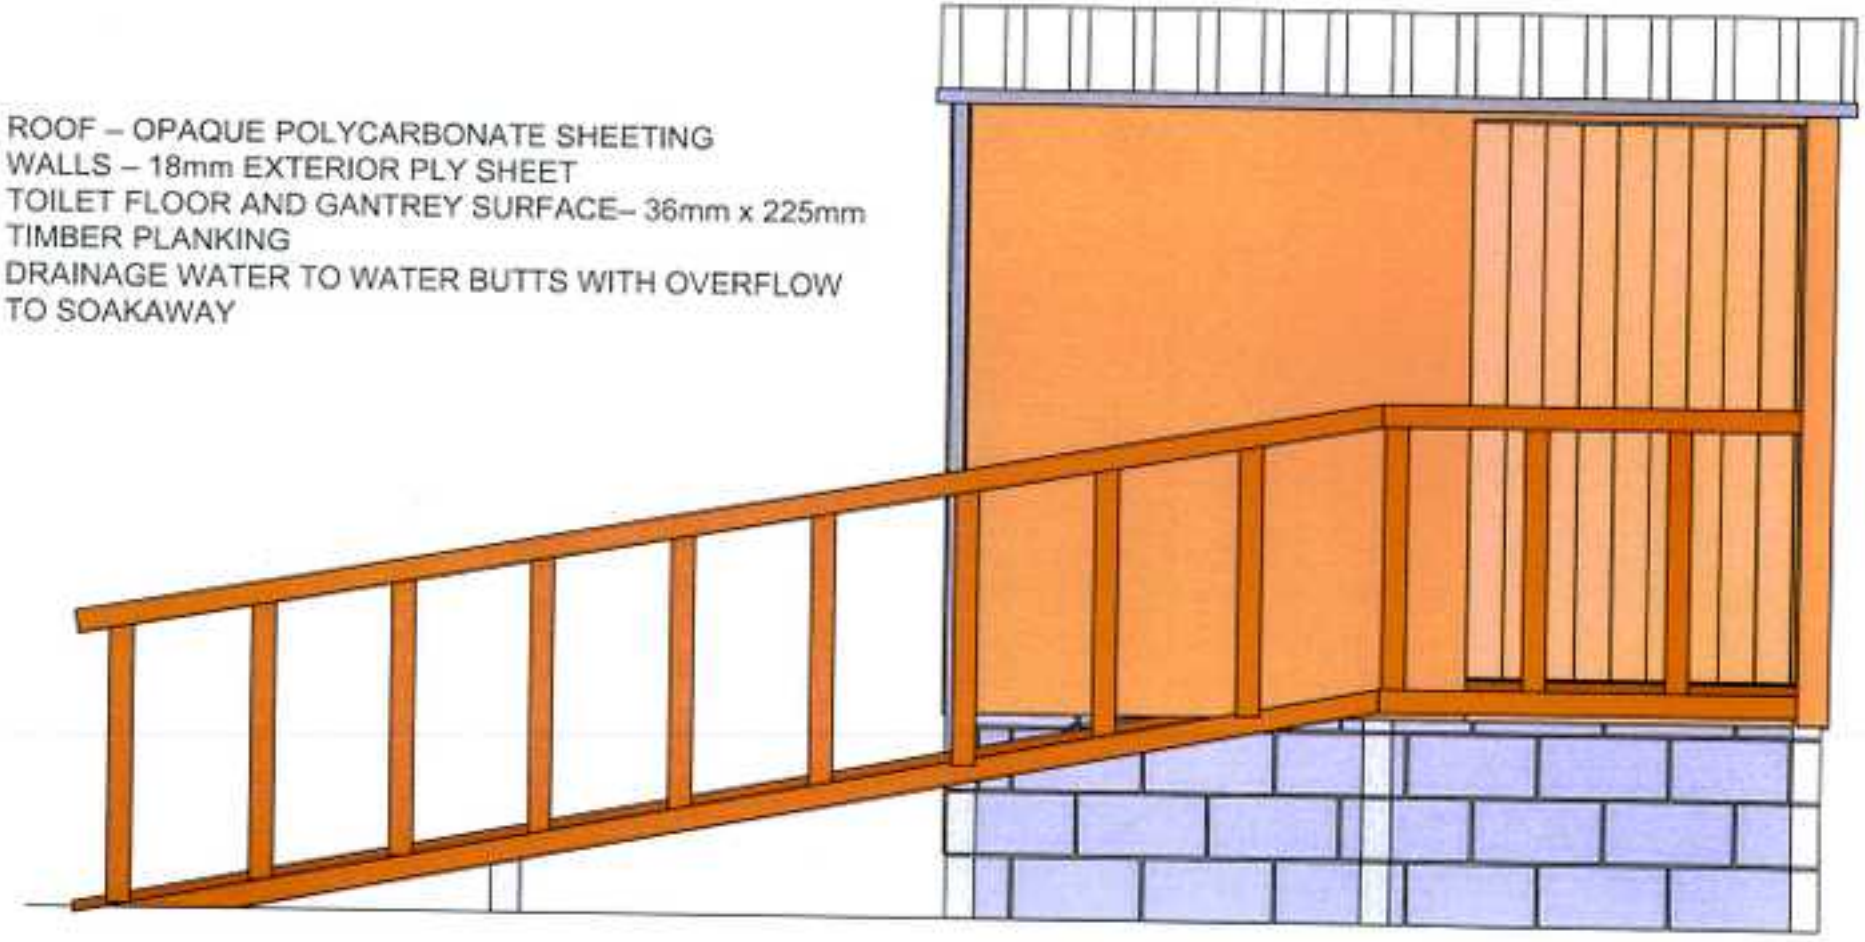

Colin John Addison-Lees 3rd March 2021