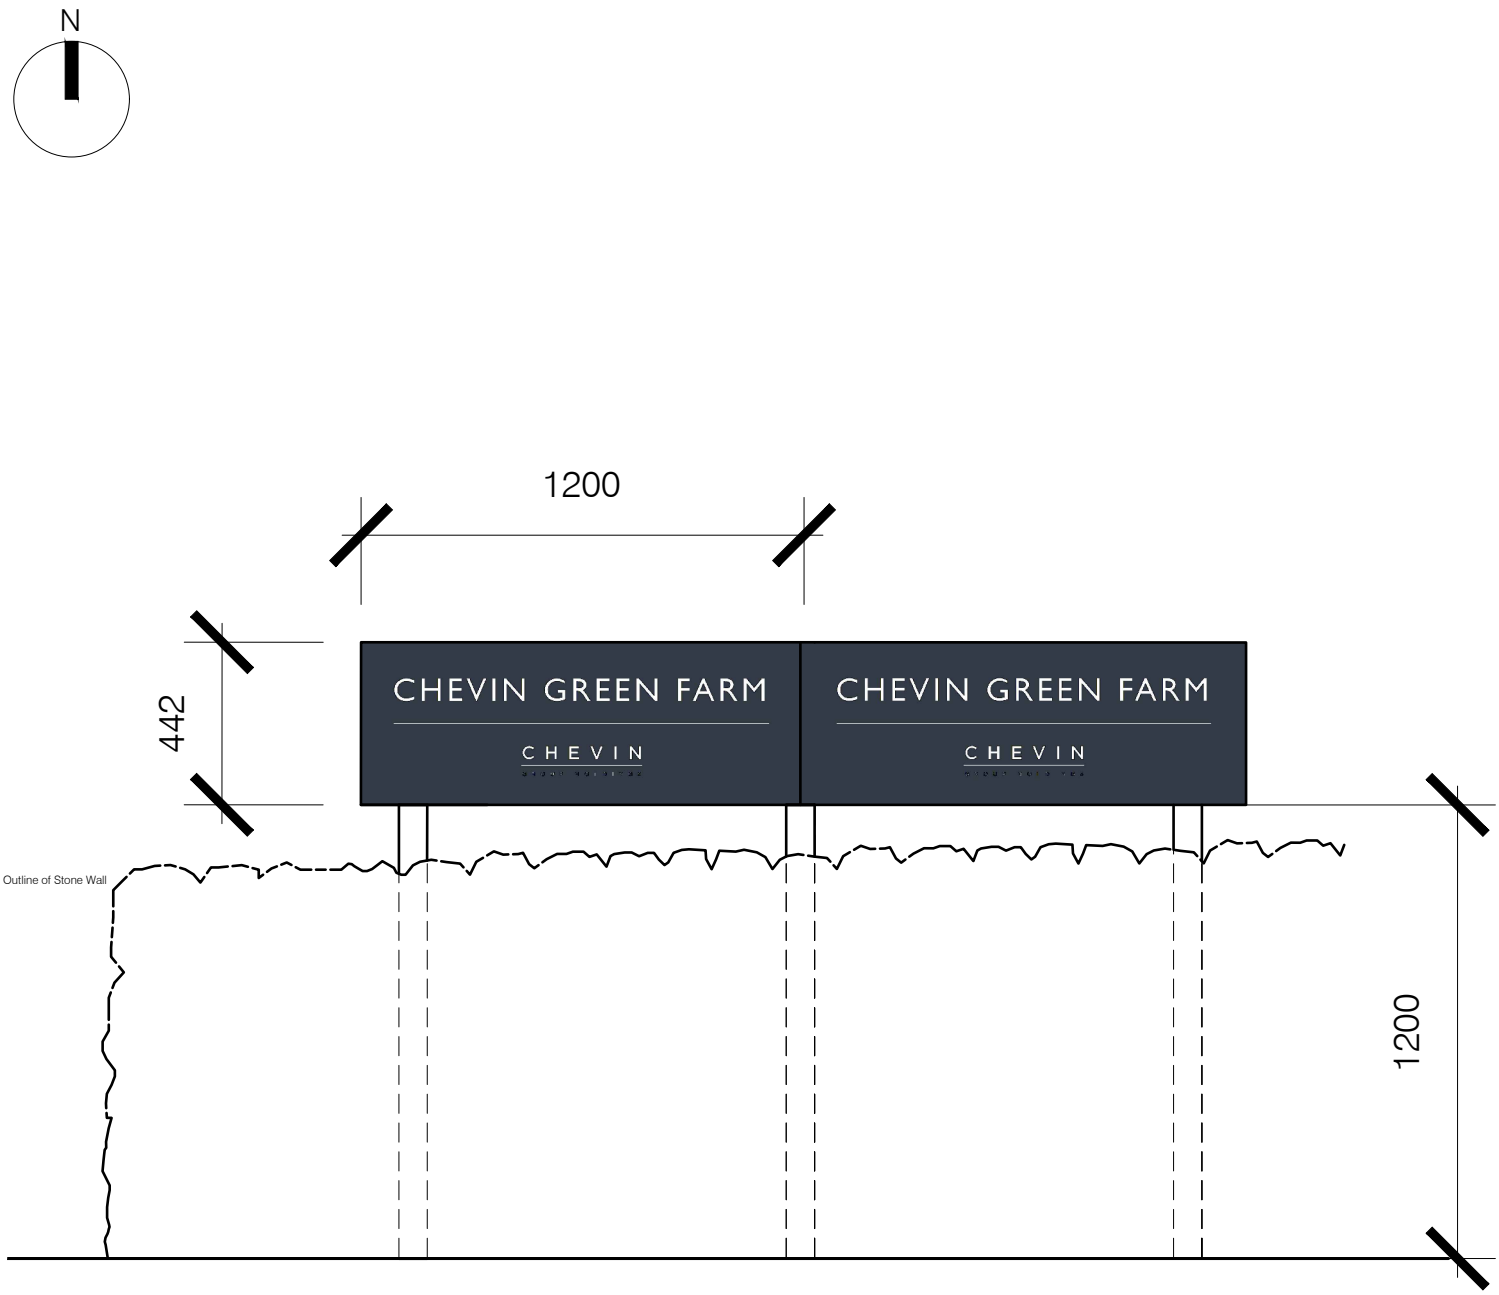

Chevin Green Farm
Chevin Road, Belper

Sign as Proposed

CH PROJECT REF	SCALE(S)	PAPER SIZE	DRAWN BY
CGF	1:20	A4	GH

PROJECT	ORIGINATOR	ZONE	LEVEL	TYPE	ROLE	NUMBER
CGF	CH	Z1	XX	DR	W	03002

STATUS	SUITABILITY DESCRIPTION
D5	ISSUED FOR PLANNING

REVISION	REVISION DESCRIPTION
P1	PRELIMINARY

Rev.	Description	Date	By	Chk'd
P1	First Issue	4-10-21	GH	XX

This document is copyright of Chevin Group Holdings Limited. If in doubt ASK. Drawing measurements shall not be obtained by scaling. Verify all dimensions prior to construction. Immediately report any discrepancies on this document to the Architect. This document shall be read in conjunction with associated models, specifications and related consultant's documents.

Chevin Homes
44 Friar Gate. Derby. DE1 1DA
Tel: 01332 366874 . info@chevinhomes.com.
www.chevinhomes.com