
Copyright:This drawing is the property of Home Extension Plans & must not be reproduced wholly or in part, nor the information therein disclosed to a third party, without the written consent of the owners.


Notes:

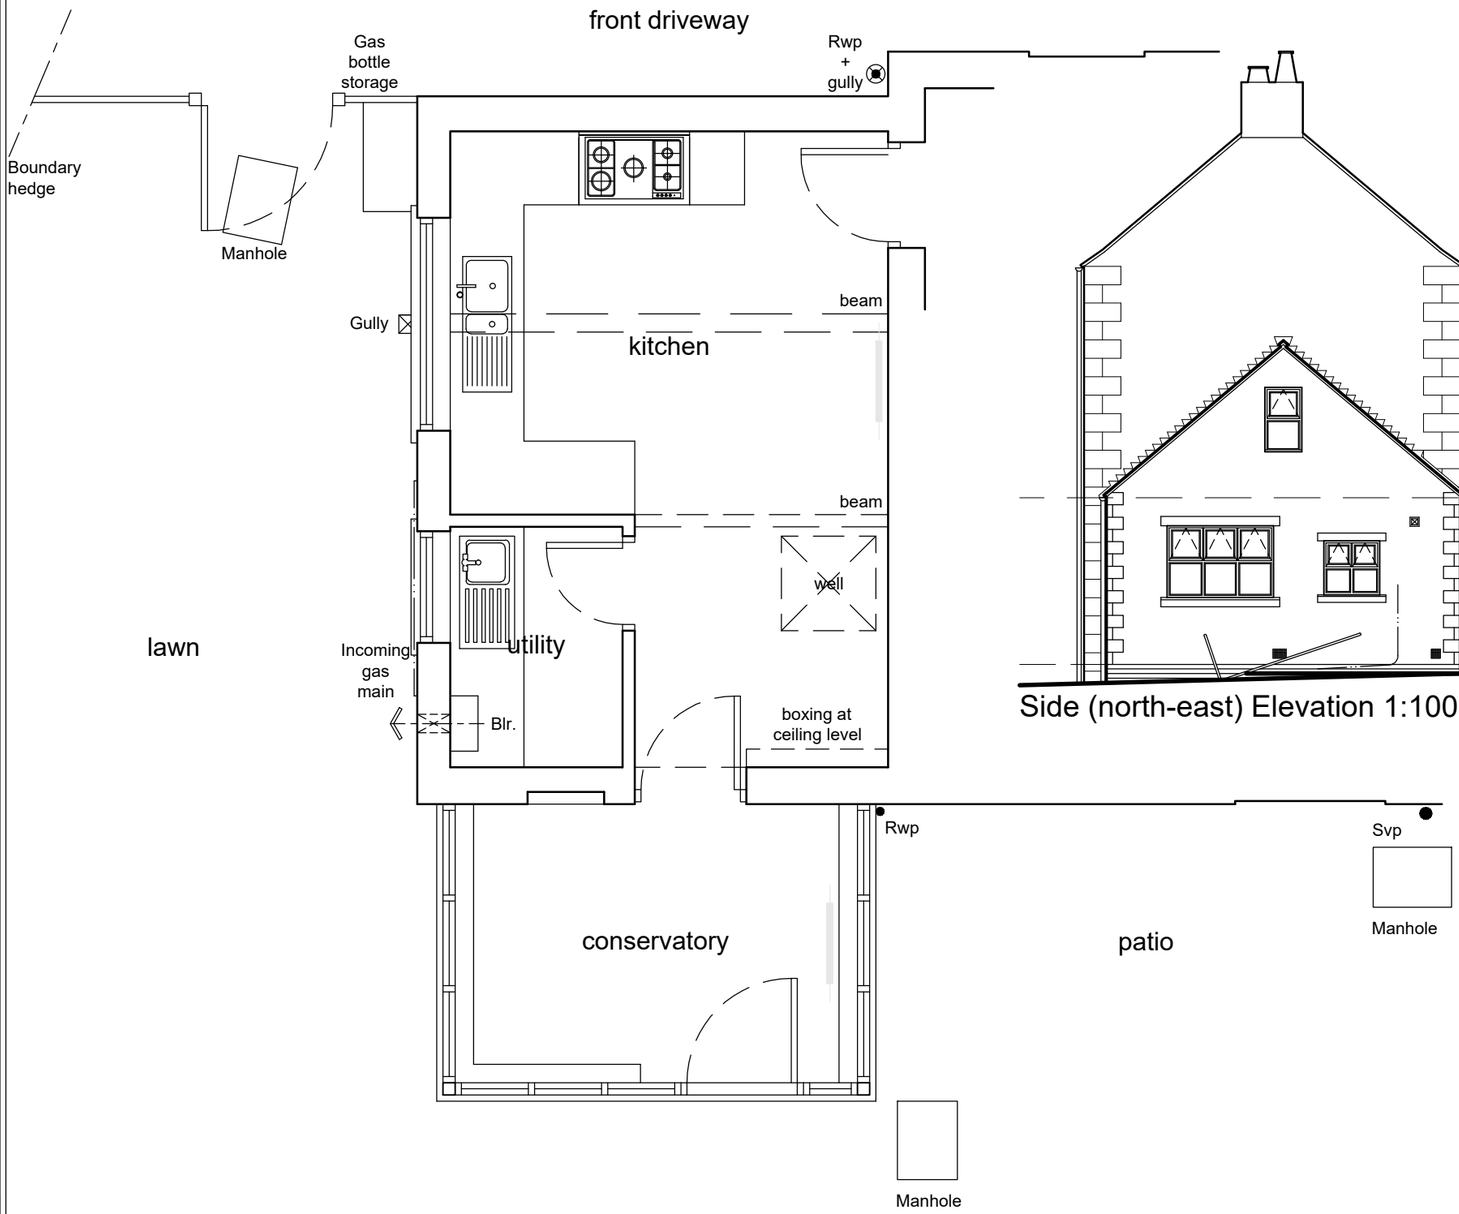


Side (north-east) Elevation 1:100



Rear (north-west) Elevation

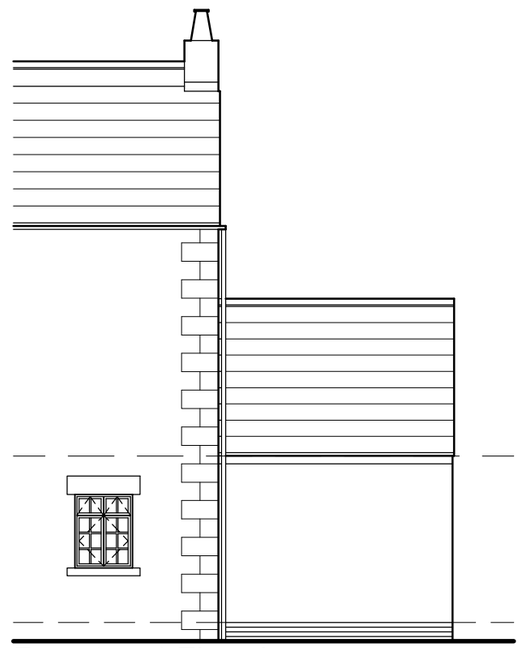

Front (east) Elevation

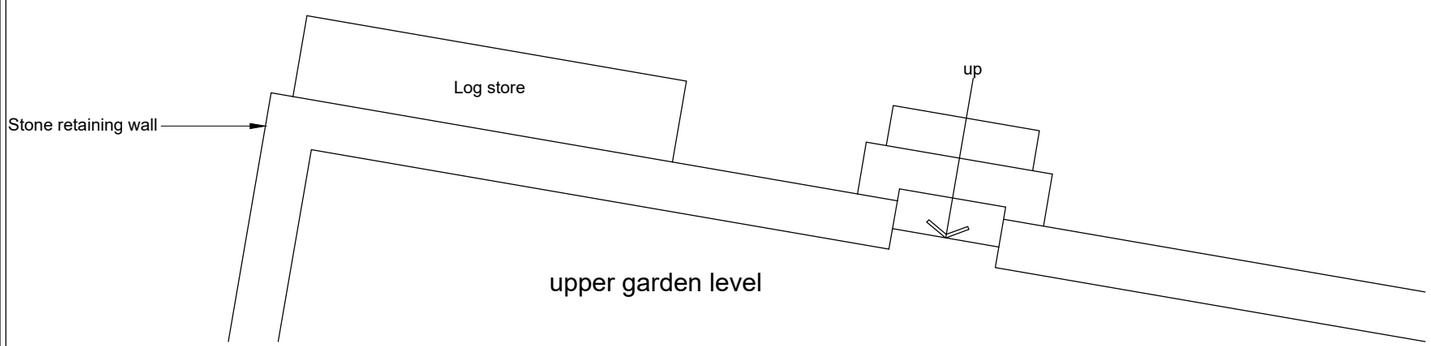

Partial Ground Floor Plan - 1:50

Scale 1:50

0 1 2 3 4 5

Scale 1:100

0 1 2 3 4 5 10

Revisions:

-

Home Extension Plans
Architectural Technology Design Professionals
Corner House, Suite 5a-5c, 2 / 4 Albert Road,
Ripley, Derbyshire, DE5 3FZ.

Tel: 0739 800 99 79. Facebook: homeextensionplans

E: homeextensionplans@outlook.com

Project Title:
Proposed Single Storey Rear / Side Ext. with Pitched Roof to 2 The Hat Factory, The Dimple, Fritchley, Belper DE56 2HP.

Client: Mr. & Mrs. M. Lawrence.

Drawing Title:
Existing GF Plan & Elevations.

Drawing Status:		
Planning		
Drawn by: RpB	Date: Oct 2021	Paper Size: A3
Scale: 1:50 & 1:100		
Drawing Number: 1045 / 001		Status Revision: -