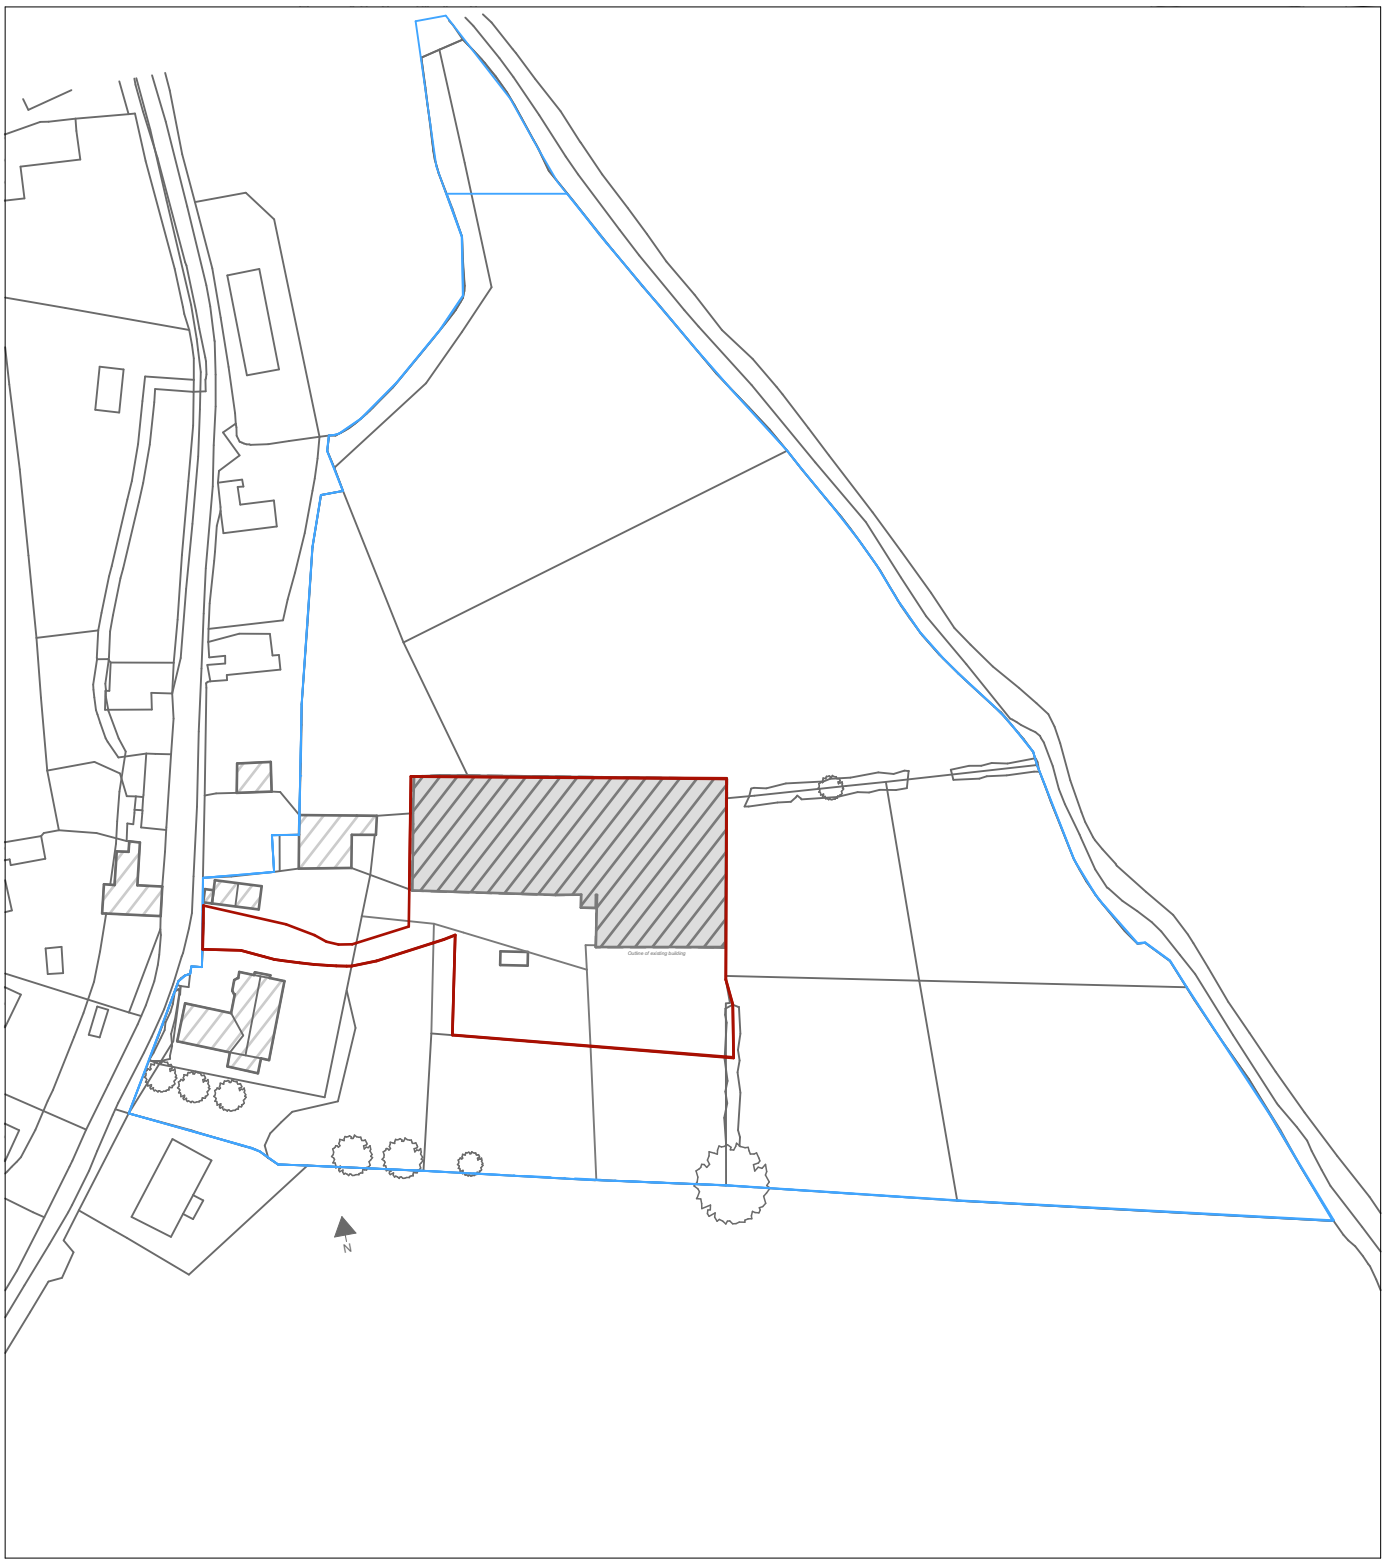

Location plan 1:250

Existing Plans	Drawn by B.Bradley	Date 08/10/2021	Scale 1:1250@A4	Client N. Thompson

Project
Proposed Single Storey Dwelling at Hillcliff Stud

Drawing	Reference	Rev
Location Plan	#Pln-A.01.1.2	

B.Bradley Architect
07855 781696

Boundary

1:50 scalebar

1:100 scalebar

1:500 scalebar

1:1250 scalebar