COMMENTS

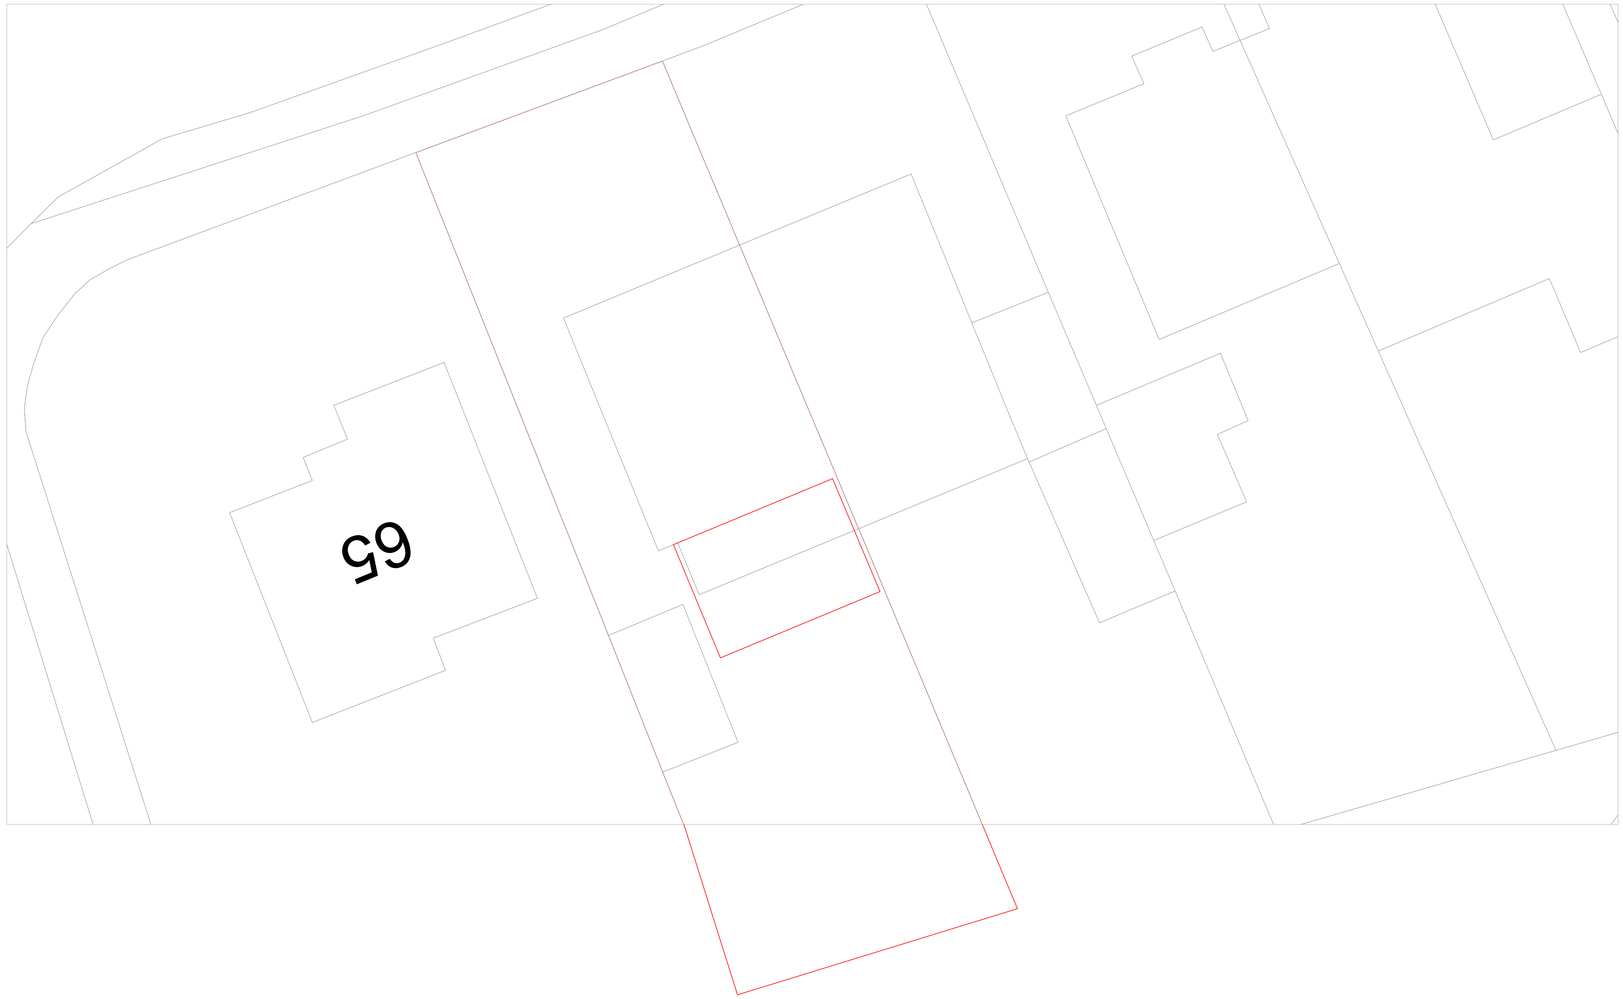



BM|CONSTRUCTION

Author	BT
Revision No	1
Scale	10:1 @ A1
Client / Address	Mount Pleasant
Drawing Number	1013
Page No	3