Proposed Ground Floor

Scale 1:50

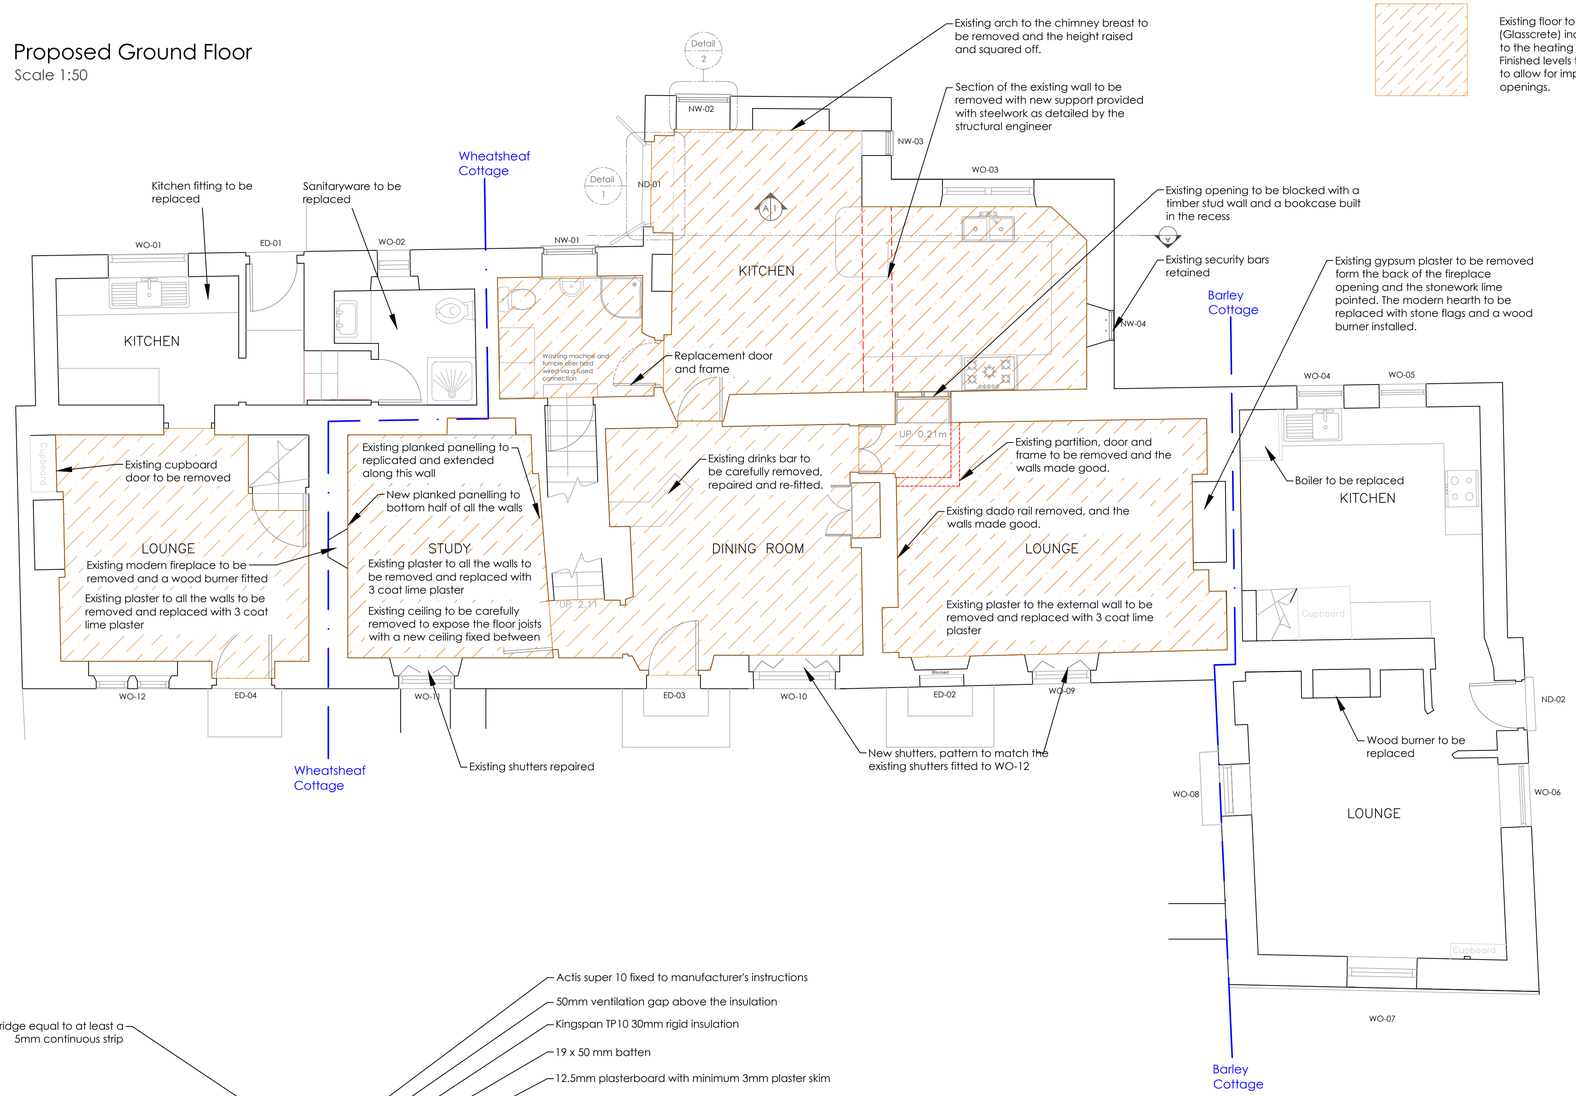

WINDOW & DOOR SCHEDULE

I.D	Size	Description
		EXISTING WINDOWS
W0-01		Repaired & decorated
W0-02		Repaired & decorated
W0-03		Repaired & decorated
W0-04		Repaired & decorated
W0-05		Repaired & decorated
W0-06		Repaired & decorated
W0-07		Repaired & decorated
W0-08		Repaired & decorated
W0-09		Repaired & decorated and new internal shutters. Existing timber below to be replaced.
W0-10		Repaired & decorated and new internal shutters
W0-11		Repaired & decorated and the existing internal shutters overhauled. Existing timber below to be replaced with lime plaster.
W0-12		Repaired & decorated
		EXISTING DOORS
ED-01		Repaired & decorated
ED-02		Repaired & decorated
ED-03		Repaired & decorated
ED-04		Repaired & decorated
		NEW WINDOWS
NW-01		Existing door and frame removed. A new timber window with slim double-glazed units (12mm o/a) installed with a timber panel below.
NW-02		Existing opening size reinstated. Existing window removed and stonework below. New full height timber window with toughened double-glazed units installed.
NW-03		Replacement timber casement window with double-glazed units installed.
NW-04		Replacement timber casement window with double-glazed units installed. Existing security bars retained.
		NEW DOORS
ND-01		Existing opening height to be reinstated. Window to be removed including the stone window cill and central mullion with these being used to extend the retained mullions to floor level. New timber French doors with toughened double-glazed units installed.
ND-02		Existing door and frame to be replaced like-for-like
All new windows, doors and rooflights to be approved by the conservation officer. Repairs and colour/type of decorative materials to be approved by the conservation officer.		
Condition and extent of repair/decoration to be assessed on site prior to the commencement of work. All sizes TBC on site.		

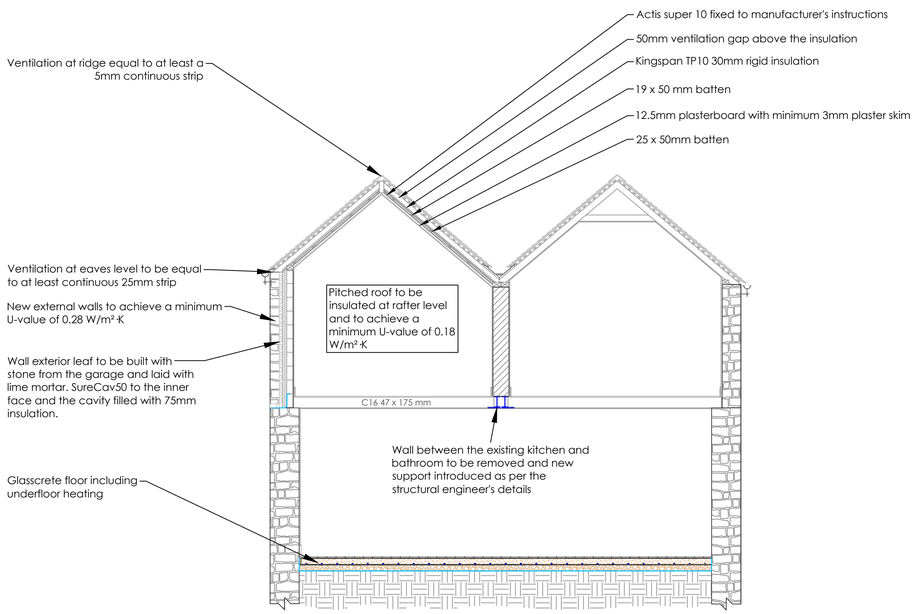

Section A

Scale 1:20

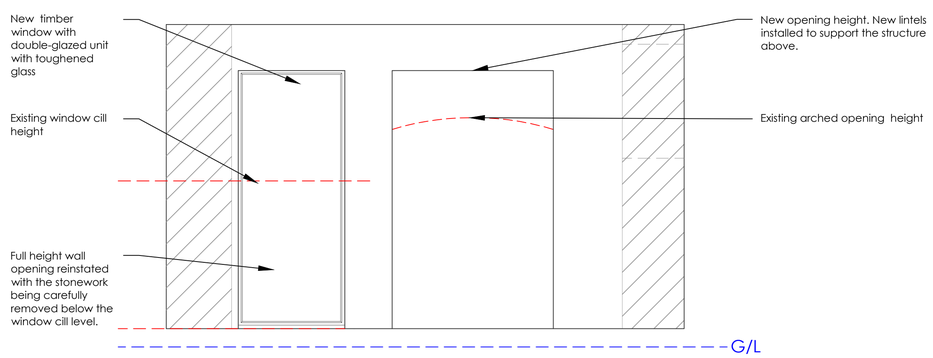

Internal Elevation A1

Scale 1:20

Revision Schedule

No.	Description	Date
A	The size of summerhouse A reduced	06/10/2021
	Decking area to the front of summerhouse A removed	
	Existing carport retained with a section of the wall to the west elevation removed and new support provided to the roof structure	
	Cross section of the hardstanding added	
	The existing modern fireplace to the study removed and a wood burner fitted	

Architecture First architecturefirst.co.uk

t: 01332 510225 e: hello@arcfirst.co.uk

Client
Steve Day

Project
Wheatsheaf House
1 Main Road Whatstandwell
DE4 5HE

Drawing Title
Proposed Ground Floor Plan
Section A & Internal Elevation

Scale	Sheet
As Shown	A1
Job No	Date
2369	08/10/2021
Dwg No	Status
A1003	Planning & LBC
Drawn by	Rev
MRF	A

Architecture First retain the copyright and ownership of this drawing. Not to be scaled for construction purposes. All dimensions to be verified on site.