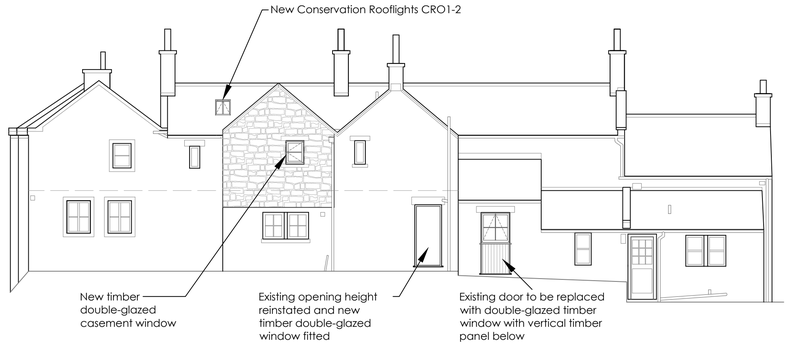

Rear Elevation (SW)
Scale 1:100



Front Elevation (NE)
Scale 1:100

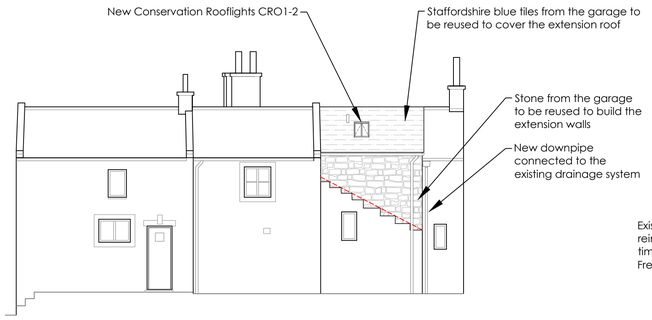

Flank Elevation (E)
Scale 1:100



Flank Elevation (W)
Scale 1:100

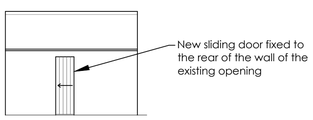

Outhouse Elevation (N)
Scale 1:100

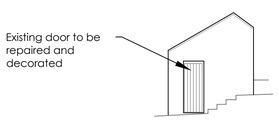

Outhouse Elevation (E)
Scale 1:100

The existing windows are to be repaired and decorated.
Rainwater goods to be overhauled and decorated
Cement pointing to the existing stonework to be carefully removed to a minimum depth of 25mm and re-pointed with lime mortar. Mix to be approved by the conservation officer with a sample panel being prepared. Suggested mortar mix 1 part NHL 2 to 3 parts washed sand.
New rooflights by The Rooflight Company and fitted to the manufacturer's instructions.
The Staffordshire blue roof tiles that are removed from the existing garage are to be used on the new extension roof and elsewhere on the site.
The stone from the existing garage to reused to construct the new extension walls and elsewhere on the site and laid with a lime mortar.

Revision Schedule

No.	Description	Date
A	The size of summerhouse A reduced	06/10/2021
	Decking area to the front of summerhouse A removed	
	Existing carport retained with a section of the wall to the west elevation removed and new support provided to the roof structure	
	Cross section of the hardstanding added	
	The existing modern fireplace to the study removed and a wood burner fitted	

Architecture First
architecturefirst.co.uk
t: 01332 510225
e: hello@arcfirst.co.uk

Client
Steve Day

Project
Wheatsheaf House
1 Main Road Whatstandwell
DE4 5HE

Drawing Title
Proposed Elevations

Scale: As Shown	Sheet: A1
Job No: 2369	Date: 06/10/2021
Dwg No: A1005	Status: Planning & LBC
Drawn by: MRF	Rev: A

Architecture First retain the copyright and ownership of this drawing. Not to be scaled for construction purposes. All dimensions to be verified on site.