

Detail 1
Scale 1:20

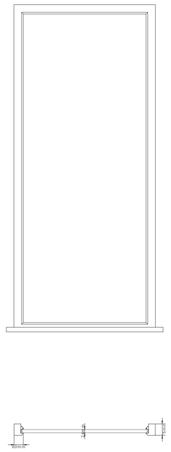

Detail 2
Scale 1:20

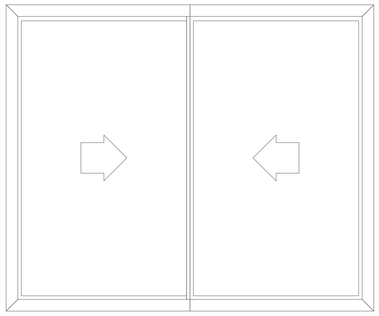

Horizontal Secondary Glazing
Scale 1:10

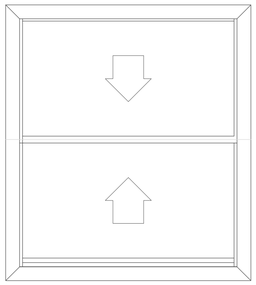

Vertical Secondary Glazing
Scale 1:10

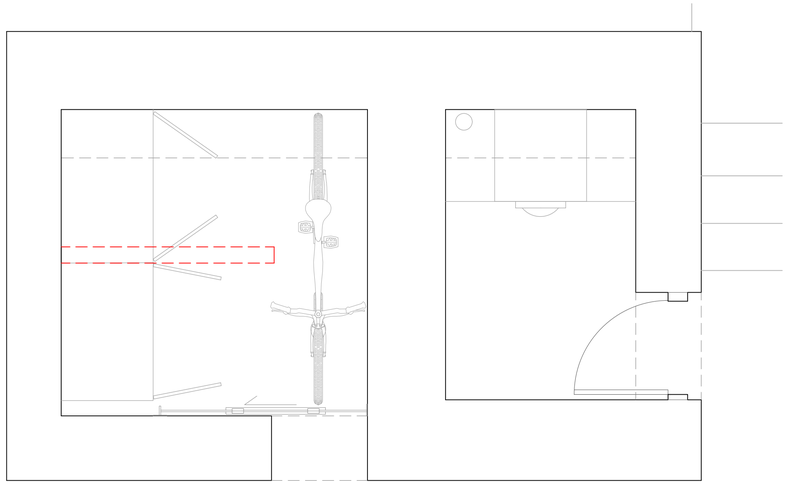

Proposed Outhouse Plan
Scale 1:20

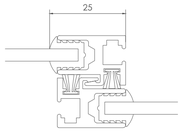

Horizontal Secondary Glazing Interlock
Scale 1:1

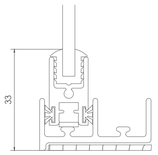

Horizontal Secondary Glazing Low-Profile Track
Scale 1:1

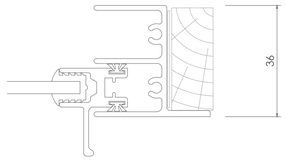

Horizontal Secondary Glazing Standard Handle
Scale 1:1

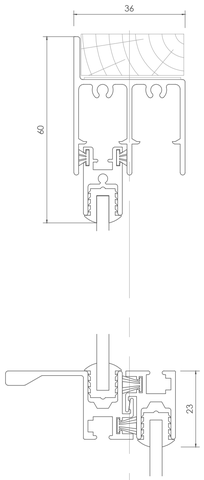

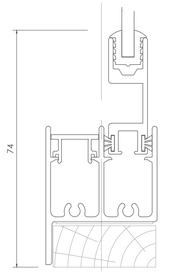

Vertical Secondary Glazing Section
Scale 1:1

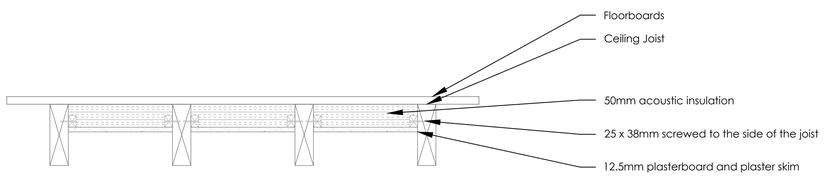

Recessed Ceiling
Scale 1:10

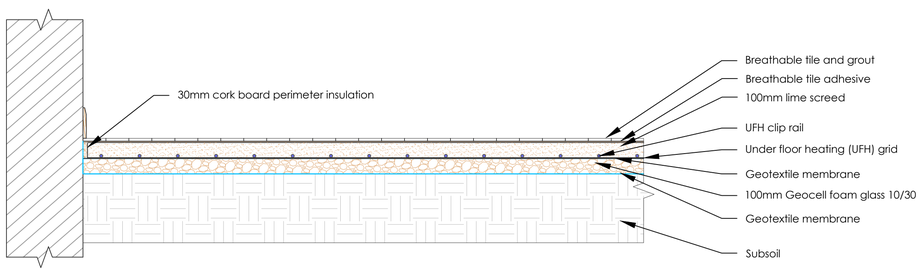

Glasscrete Floor Detail
Scale 1:20

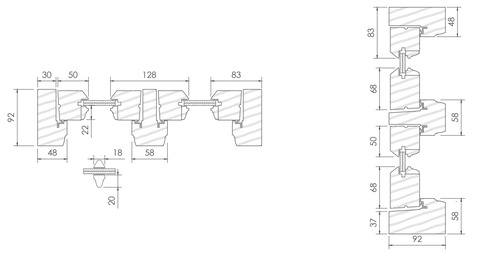

Window Horizontal & Vertical Section
Scale 1:5

Revision Schedule		
No.	Description	Date
A	The size of summerhouse A reduced	06/10/2021
	Decking area to the front of summerhouse A removed	
	Existing carport retained with a section of the wall to the west elevation removed and new support provided to the roof structure	
	Cross section of the hardstanding added	
	The existing modern fireplace to the study removed and a wood burner fitted	

Architecture First architecturefirst.co.uk

t: 01332 510225 e: hello@arcfirst.co.uk

Client
Steve Day

Project
Wheatsheaf House
1 Main Road Whatstandwell
DE4 5HE

Drawing Title
Proposed Details
& Outhouse Plan

Scale	Sheet
As Shown	A1
Job No	Date
2369	30/04/2021
Dwg No	Status
A1006	Planning & LBC
Drawn by	Rev
MRF	A

Architecture First retain the copyright and ownership of this drawing. Not to be scaled for construction purposes. All dimensions to be verified on site.