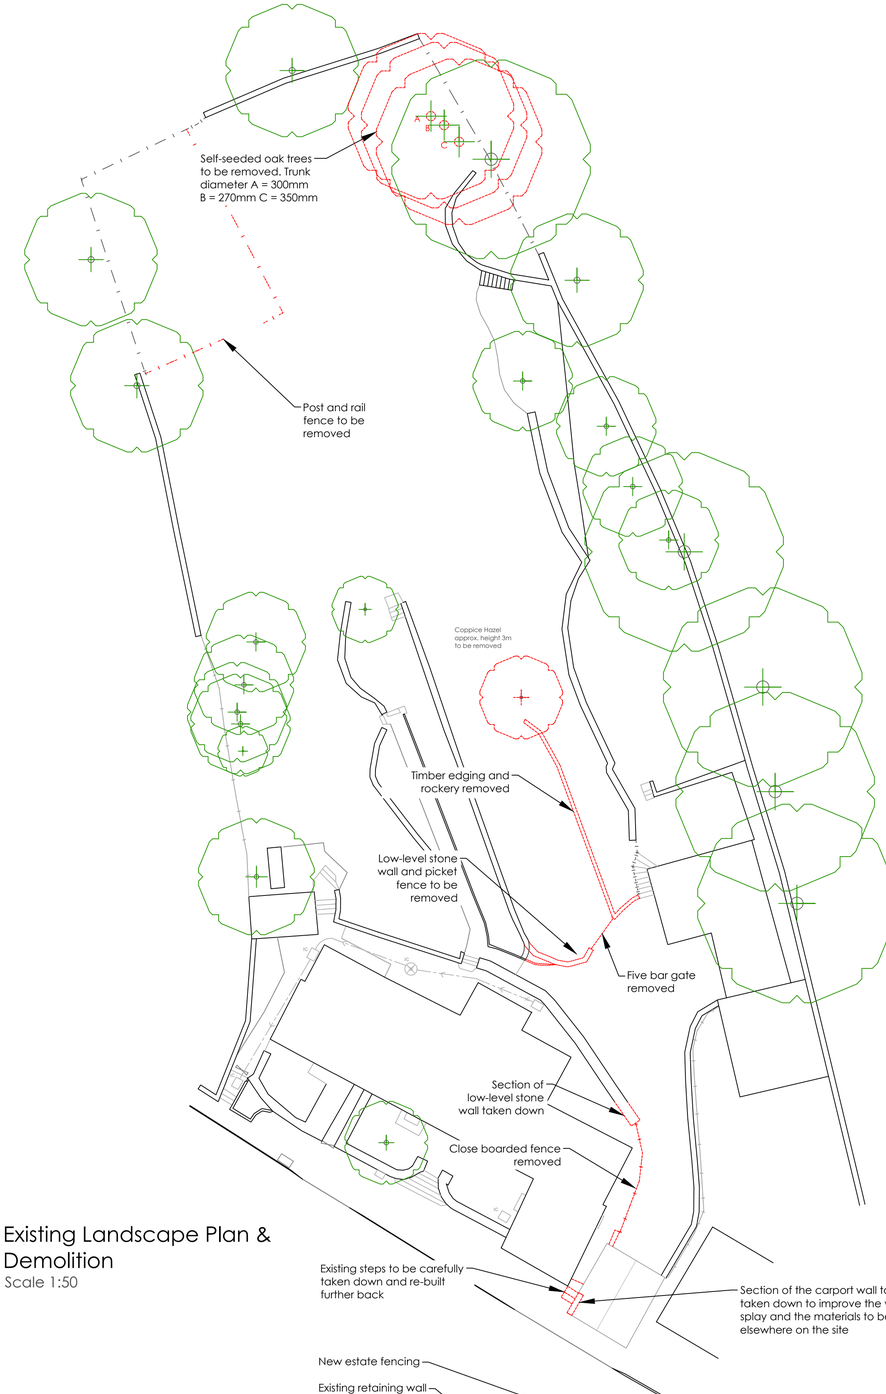

Existing Landscape Plan & Demolition
Scale 1:50

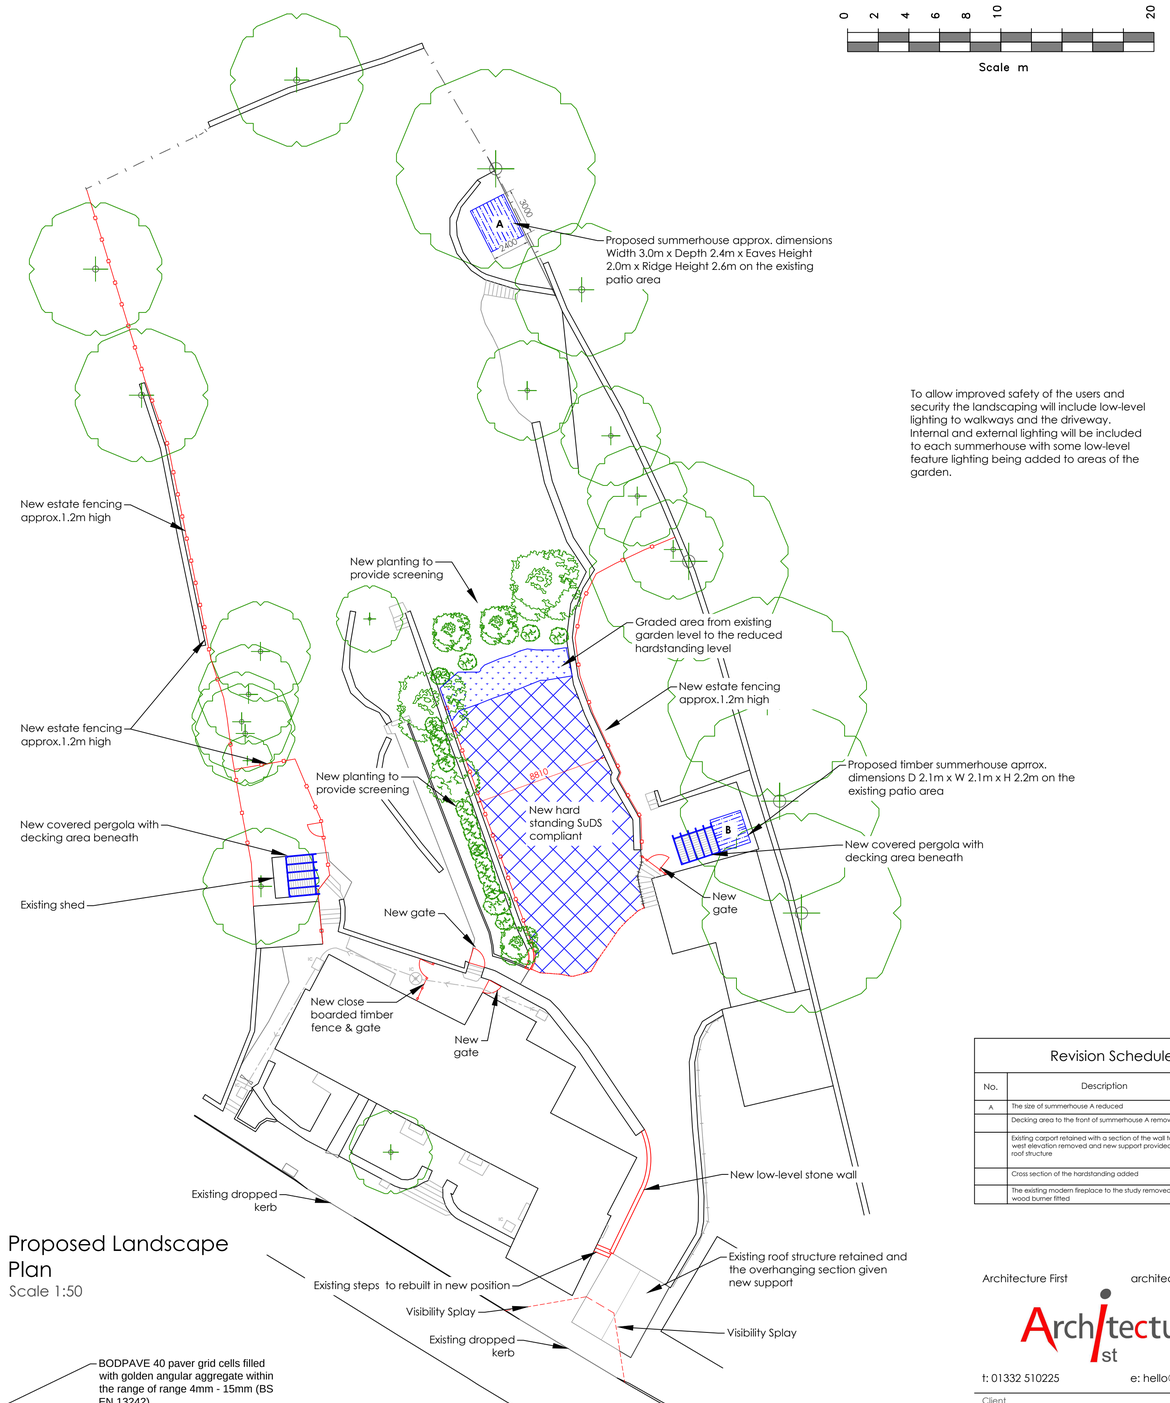

To allow improved safety of the users and security the landscaping will include low-level lighting to walkways and the driveway. Internal and external lighting will be included to each summerhouse with some low-level feature lighting being added to areas of the garden.

Proposed Landscape Plan
Scale 1:50

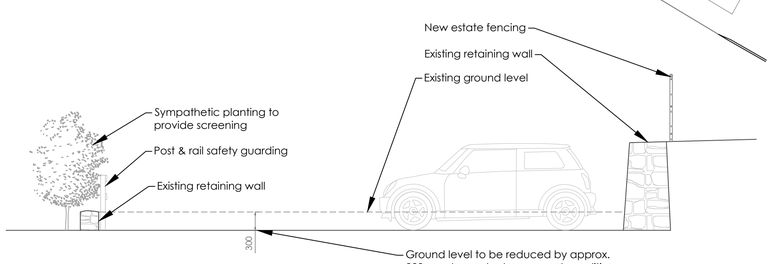

Hardstanding Cross Section
Scale 1: 50

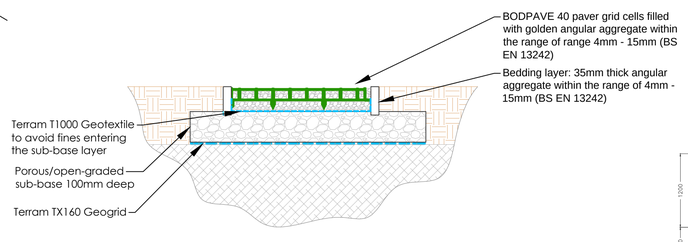

SuDS Compliant Gravel Hardstanding
Scale 1:10

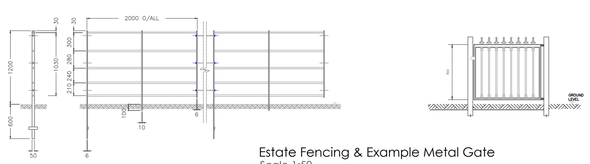

Estate Fencing & Example Metal Gate
Scale 1:50

Revision Schedule

No.	Description	Date
A	The size of summerhouse A reduced	06/10/2021
	Decking area to the front of summerhouse A removed	
	Existing carport retained with a section of the wall to the west elevation removed and new support provided to the roof structure	
	Cross section of the hardstanding added	
	The existing modern fireplace to the study removed and a wood burner fitted	

Architecture First architecturefirst.co.uk
t: 01332 510225 e: hello@arcfirst.co.uk

Client
Steve Day

Project
Wheatsheaf House
1 Main Road Whatstandwell
DE4 5HE

Drawing Title
Landscape Plans & Details

Scale	Sheet
As Shown	A1
Job No. 2369	Date 07/10/2021
Dwg No A1007	Status Planning & LBC
Drawn by MRF	Rev A

Architecture First retain the copyright and ownership of this drawing. Not to be scaled for construction purposes. All dimensions to be verified on site.