




Sunrise and sunset at Summer solstice

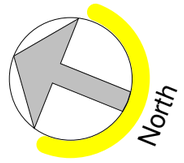

Sunrise and sunset at Spring and Autumn equinox

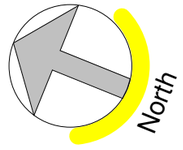


Sunrise and sunset at Winter solstice

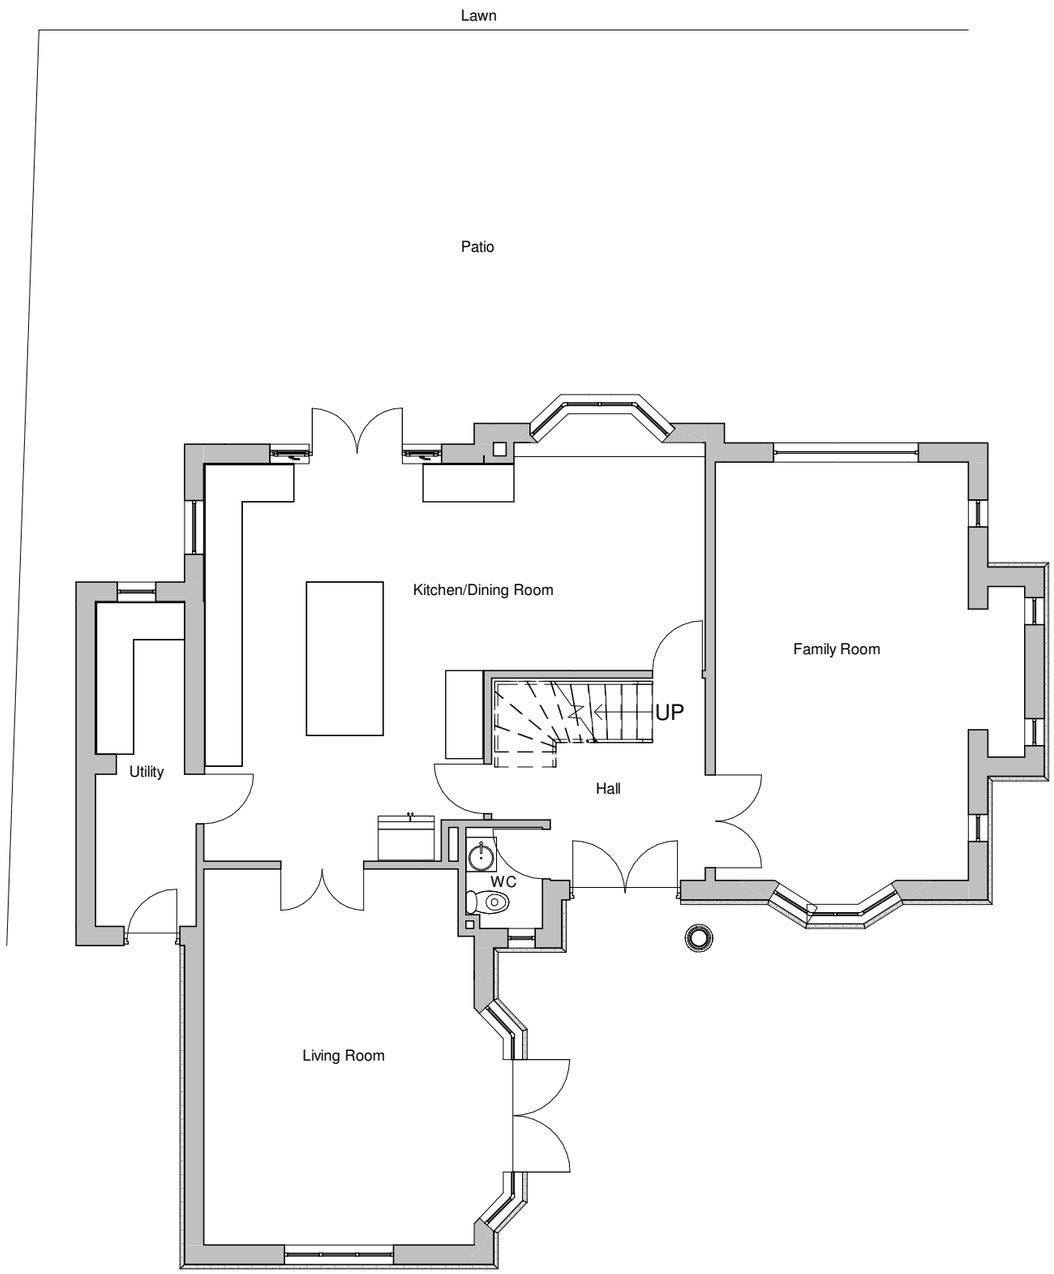

Existing Ground Floor

1 : 100

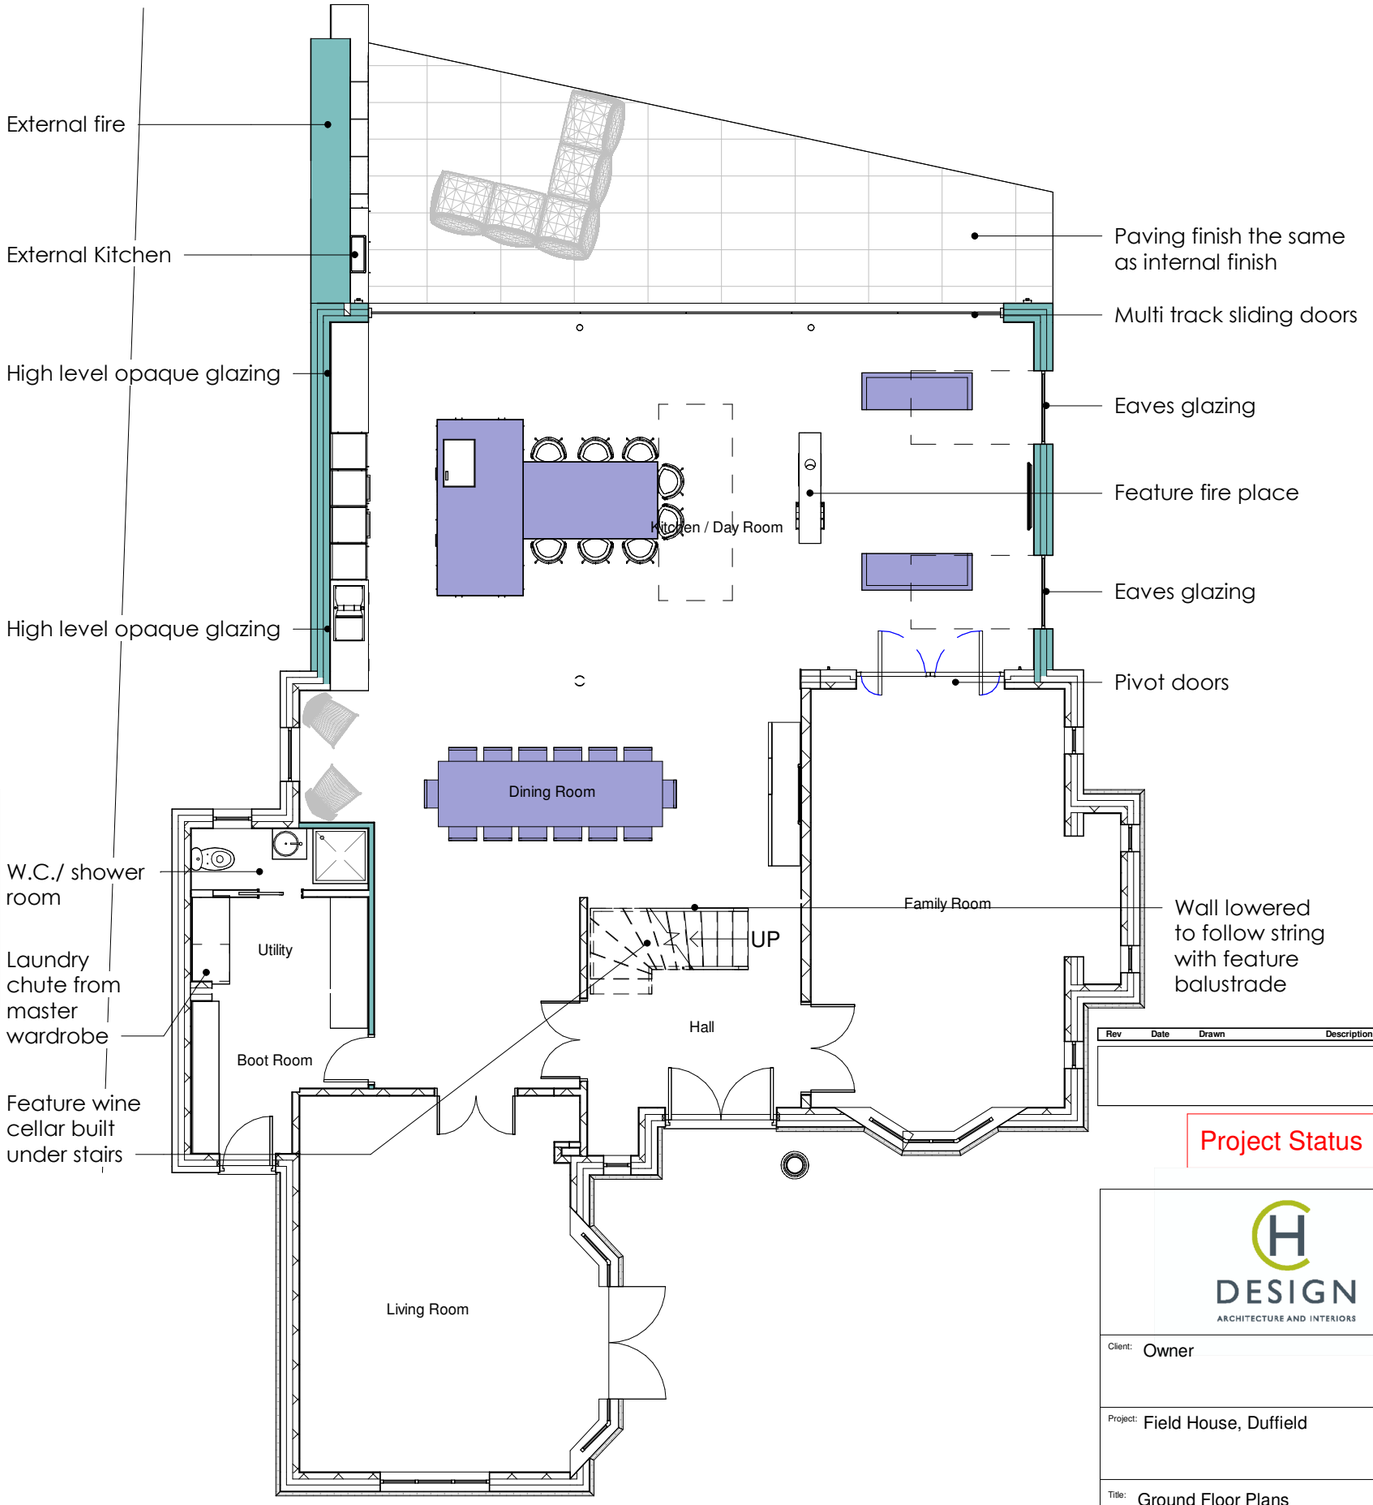

Proposed Ground Floor

1 : 100

Rev	Date	Drawn	Description

Project Status

CH DESIGN
ARCHITECTURE AND INTERIORS

Client: Owner

Project: Field House, Duffield

Title: Ground Floor Plans

Scales@A3	Drawn:	Date:	Checked:
1 : 100	Author	11/10/2021 10:52:32	Checker

Drawing no: Project Number

Rev: A100

T 07980 839627
E chris@chrisheaddesign.uk
W www.chrisheaddesign.uk

CH Design is a trading name of Chris Head Design Ltd
Malt Shovel Farm, Alton, Ashover S42 6AW

© This drawing remains the copyright of Chris Head Design Ltd and cannot be reproduced in form without the express consent of the Company. All written dimensions are to be checked on site and any discrepancies reported prior to work on site commencing. Figured dimensions are only to be taken from this drawing. Do not scale. If in doubt ask.