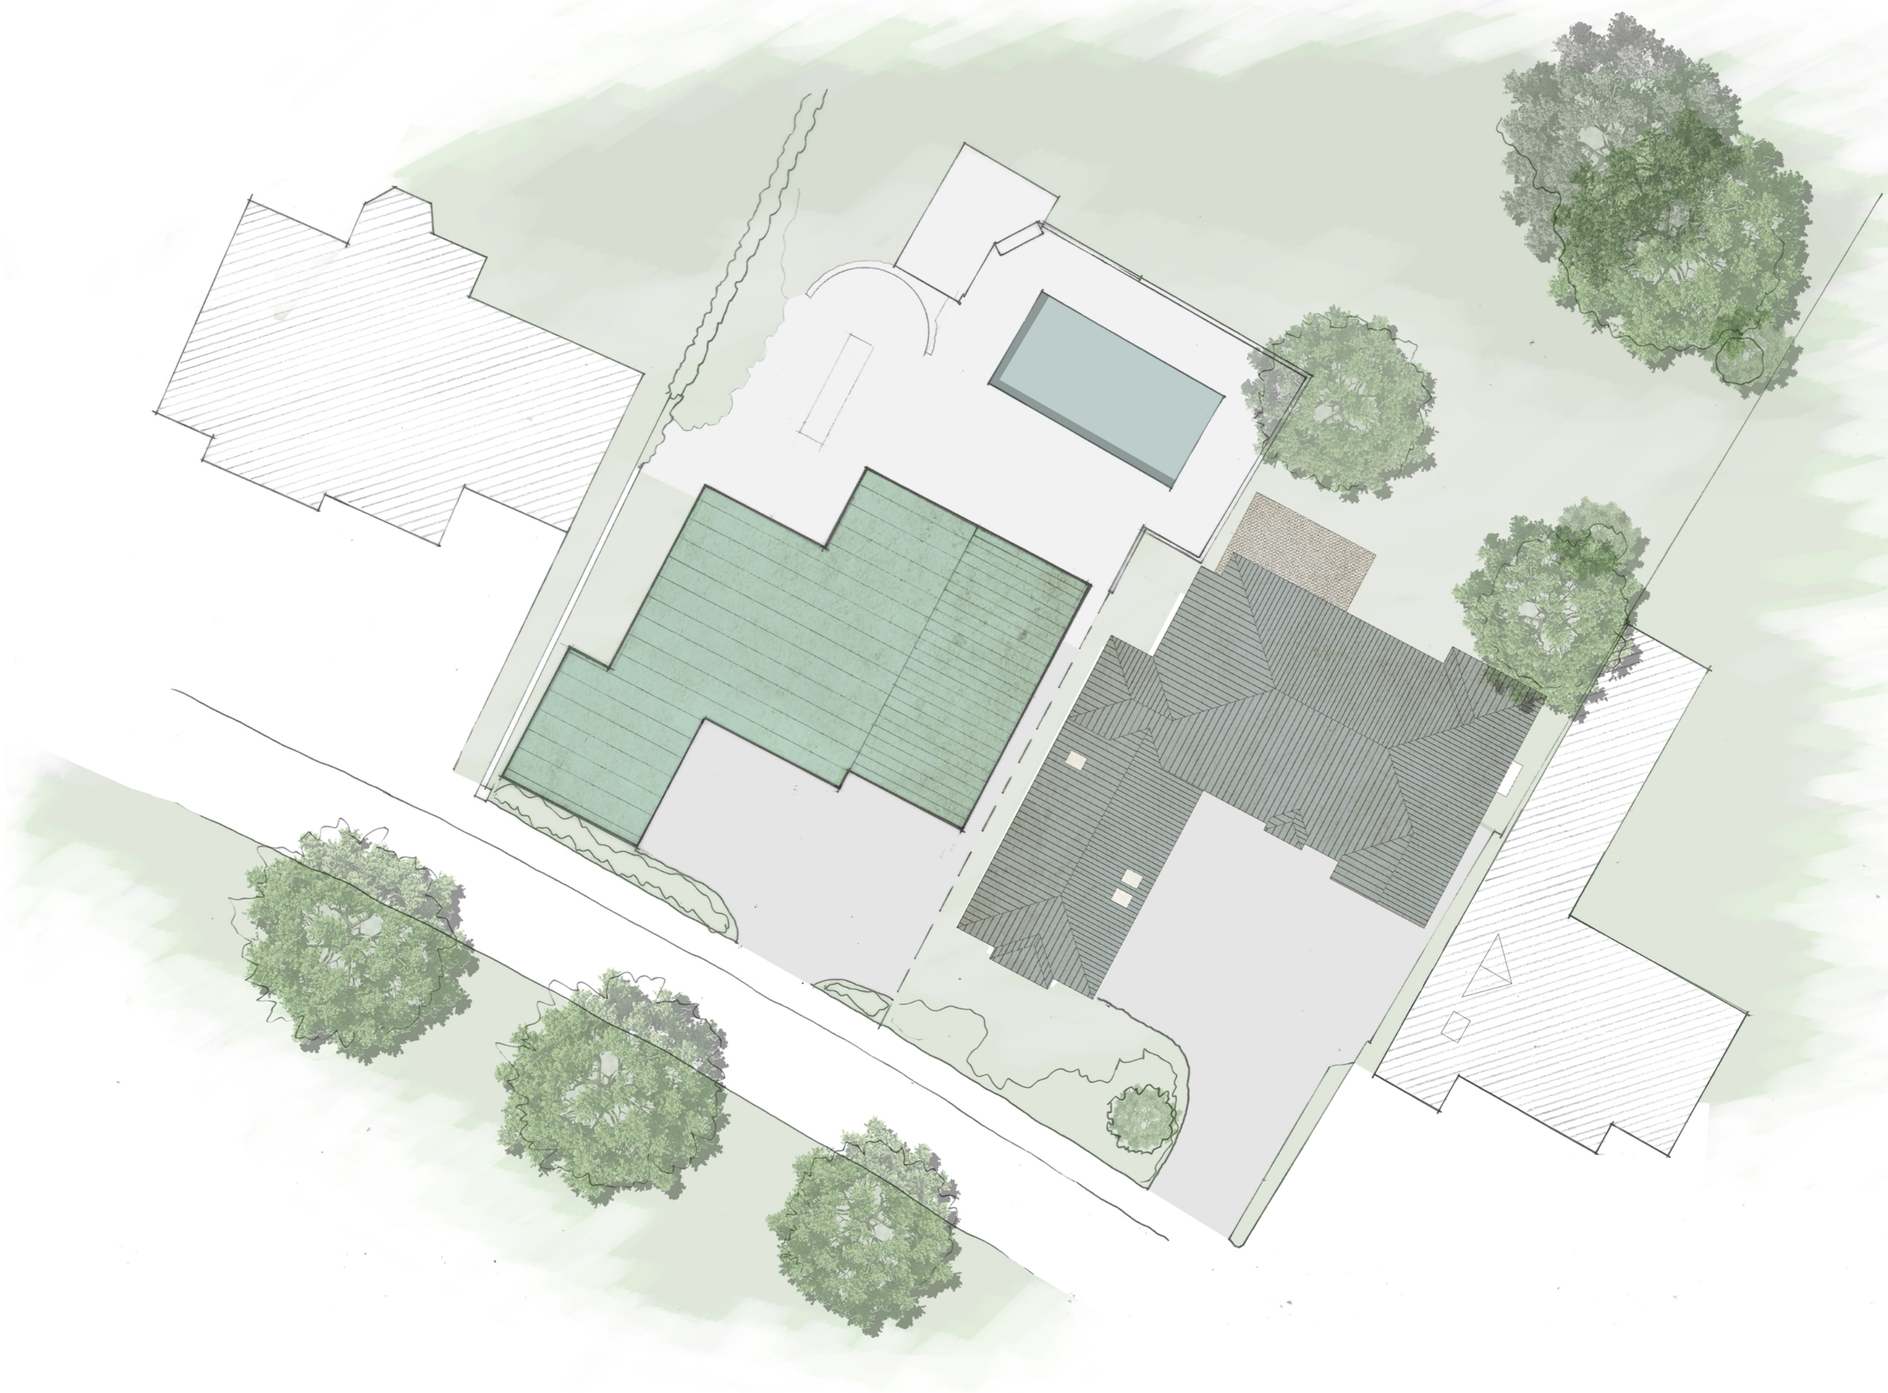



| Rev. | Description | Date | By | Chkd |
|---|---|---|---|---|
| P1 | First Issue | 14-09-21 | PMcL | - |

MATTHEW MONTAGUE
ARCHITECTS

The Cheese Factory . Longford Lane . Longford . Ashbourne .
Derbyshire . DE6 3DT

Tel: 01335 330510 . info@matthewmontague.co.uk .
www.matthewmontague.co.uk

# 58 Broadway, Duffield
# Derbyshire

## Block Plan as Proposed

| MMA PROJECT REF | SCALE(S) | PAPER SIZE | DRAWN BY |
|---|---|---|---|
| 2142 | 1:200 | A2 | PMc |

| PROJECT | ORIGINATOR | ZONE | LEVEL | TYPE | ROLE | NUMBER |
|---|---|---|---|---|---|---|
| BDB | MMA | Z1 | ZZ | DR | A | 01003 |

| STATUS | SUITABILITY DESCRIPTION |
|---|---|
| S0 | WORK IN PROGRESS |

| REVISION | REVISION DESCRIPTION |
|---|---|
| P1 | PRELIMINARY |

This document is copyright of Matthew Montague Architects. If in doubt ASK. Drawing measurements shall not be obtained by scaling. Verify all dimensions prior to construction. Immediately report any discrepancies on this document to the Architect. This document shall be read in conjunction with associated models, specifications and related consultant's documents.