

## Existing North Elevation

1 : 100

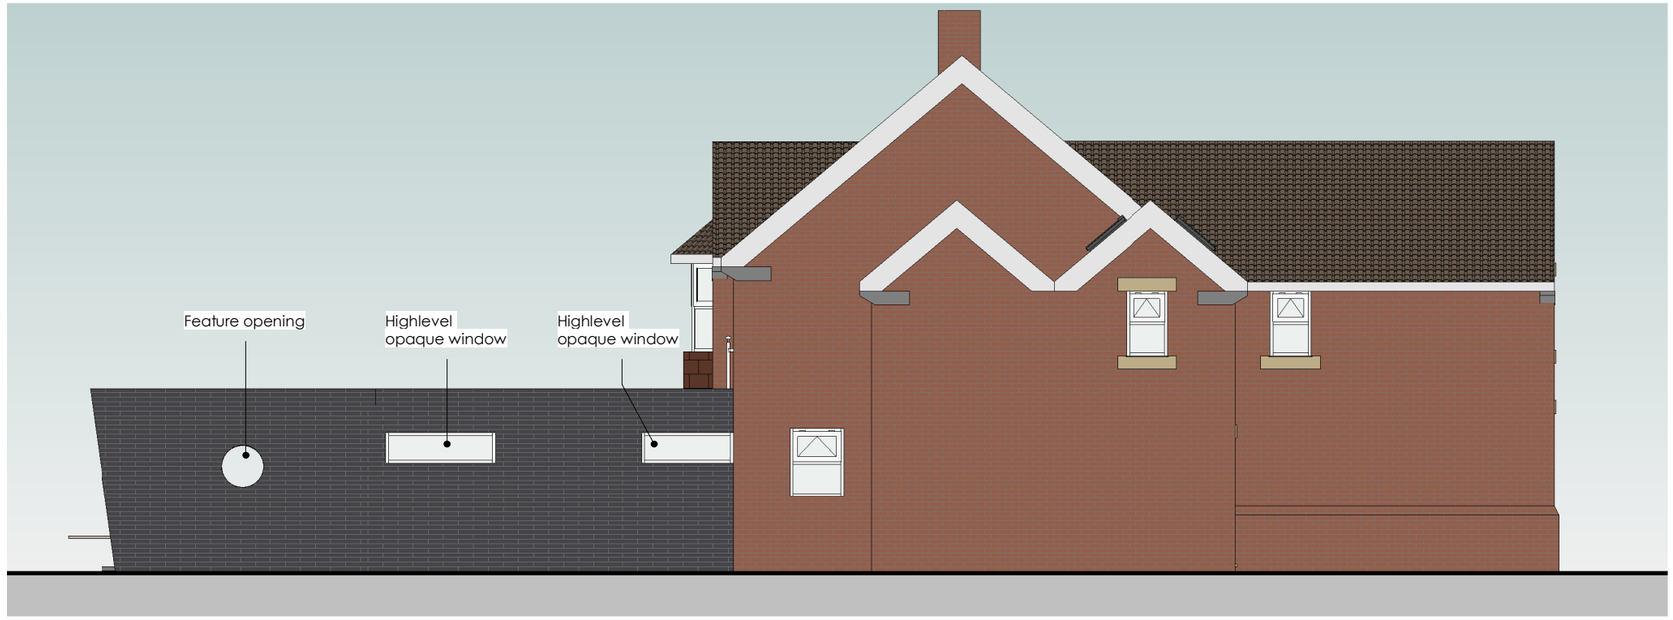


## Proposed North Elevation

1 : 100

# Field House, Duffield

DESIGN
ARCHITECTURE AND INTERIORS