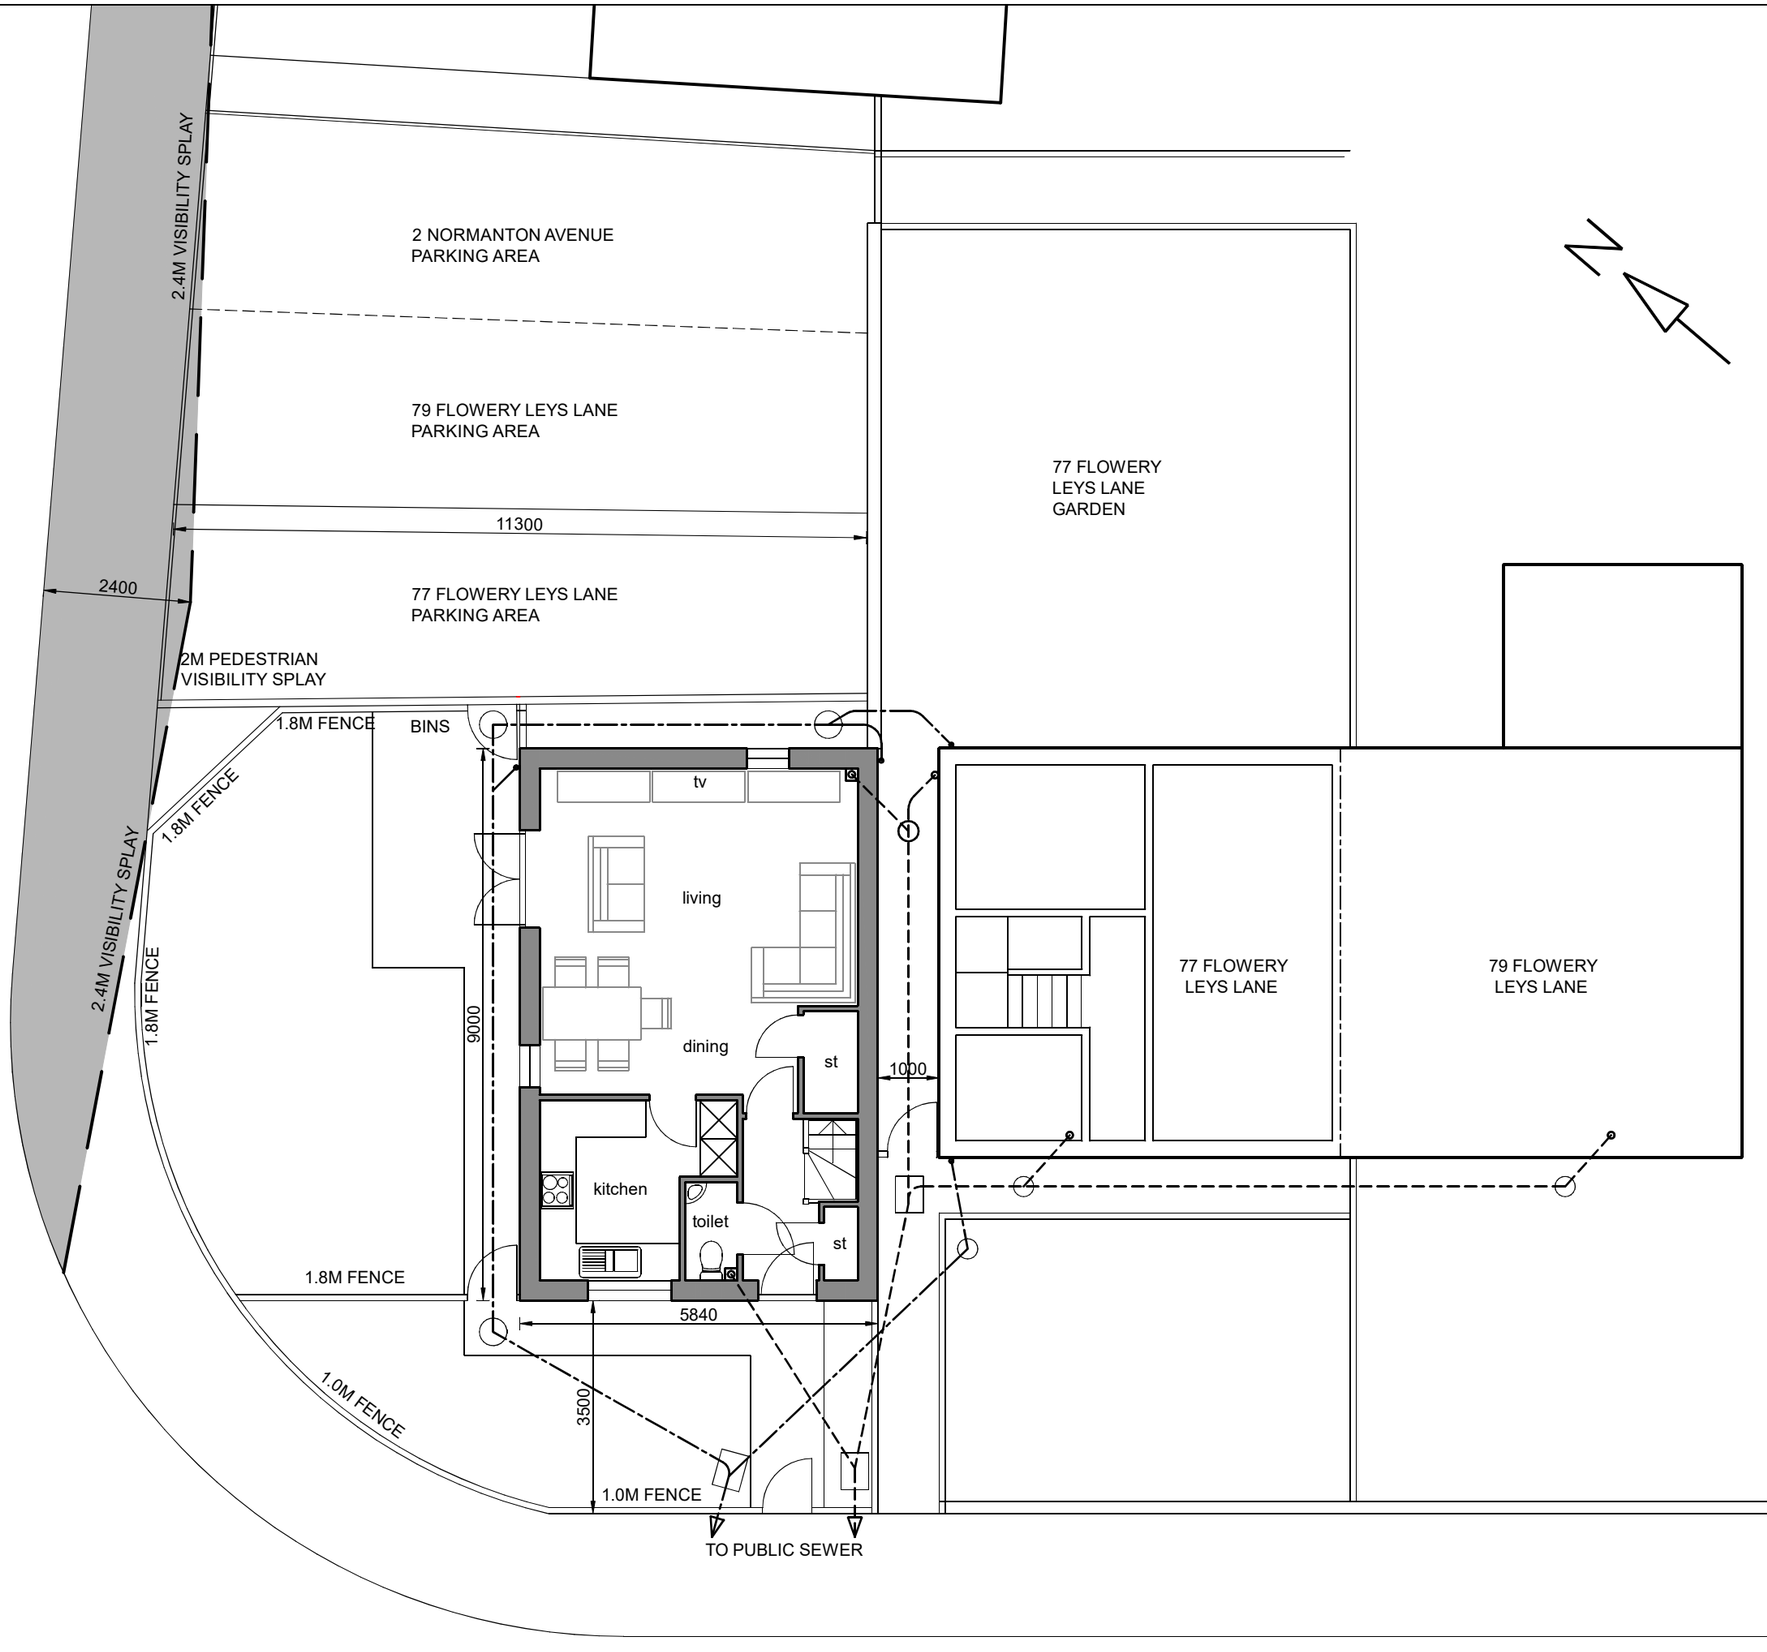

DRAWN	DM	DATE	30-7-2021	REV	A
SIZE	A3	SCALE	1:100		
NO.	DMA-098-005				

SITE PLAN
AS PROPOSED

PROPOSED NEW HOUSE
ADJACENT 77 FLOWERY LEYS
LANE ALFRETON

REV	DATE	BY	DESCRIPTION
A	12-10-2021	DM	LOCATION AND LENGTH OF PARKING SPACES AND VISIBILITY SPLAY INDICATED

DARREN MAYNER
ARCHITECTURE

54 ROWTHORNE AVENUE
SWANWICK ALFRETON
DE55 1RZ 01773 602082
www.mayner-architecture.co.uk